

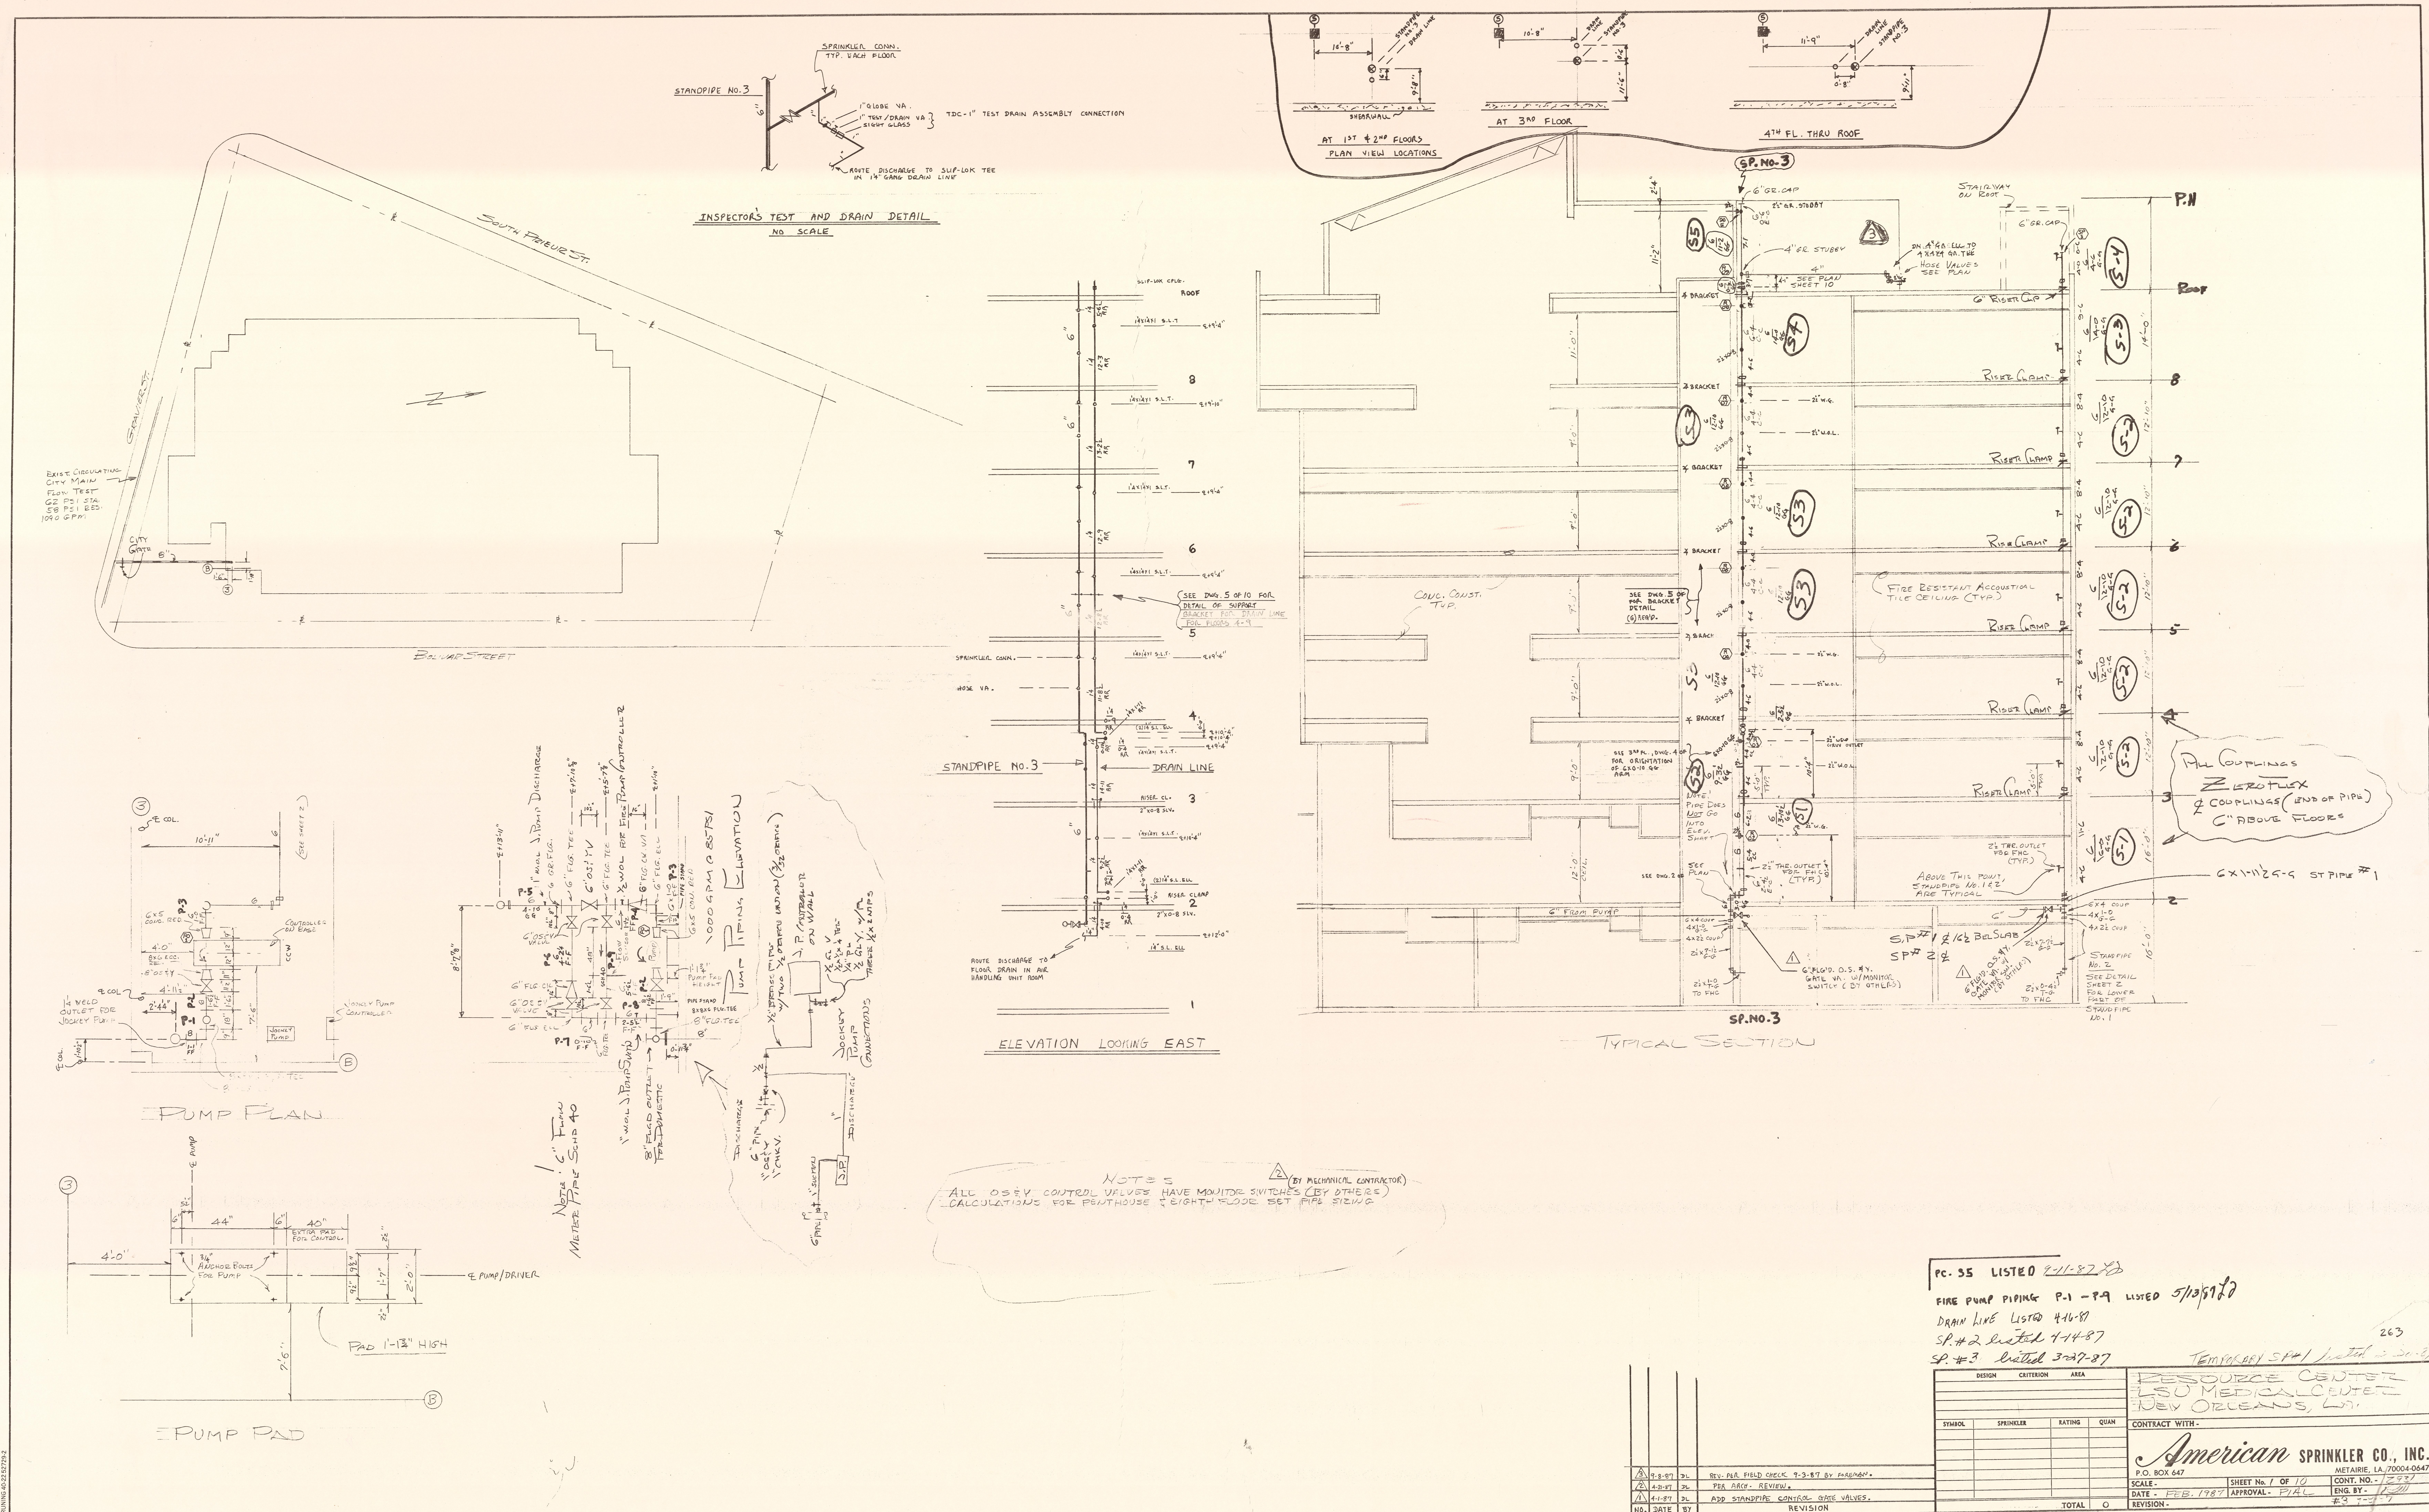
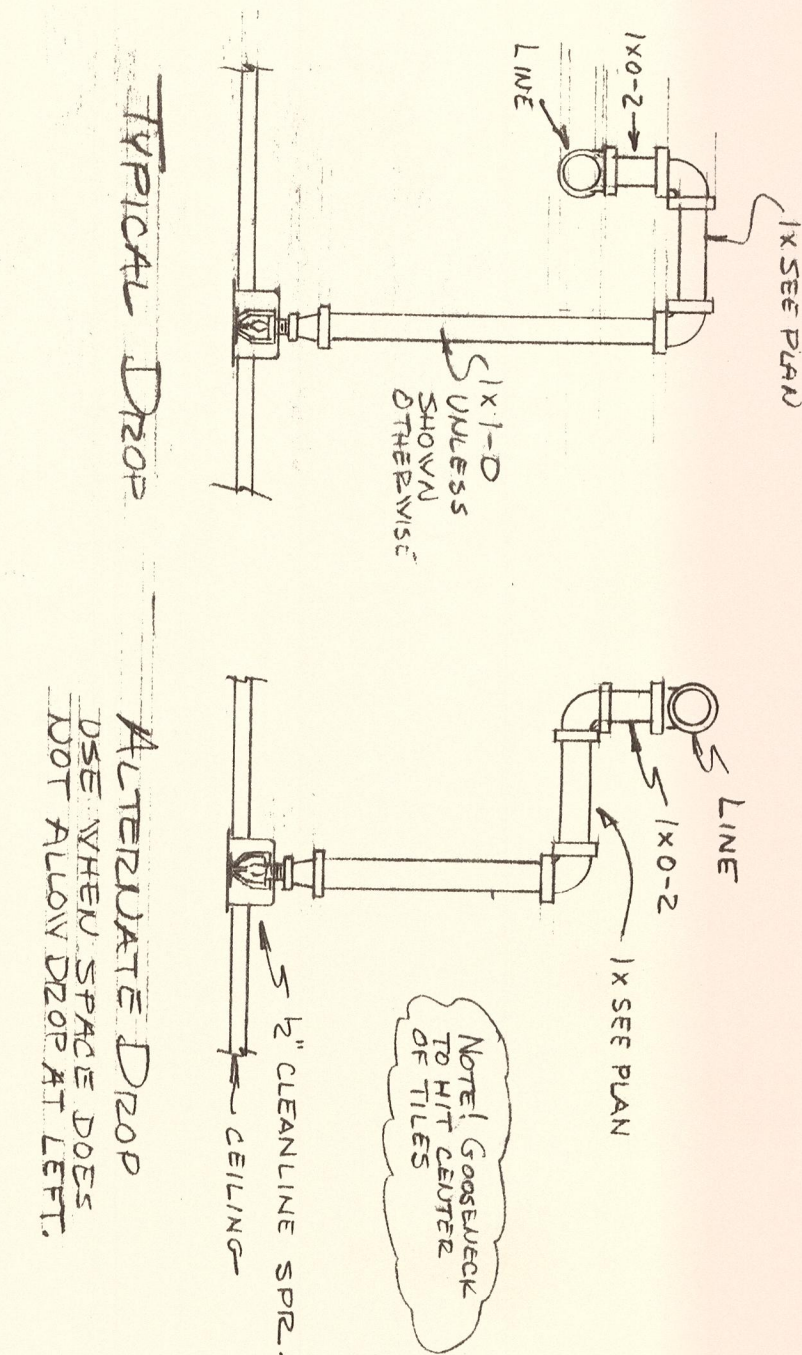


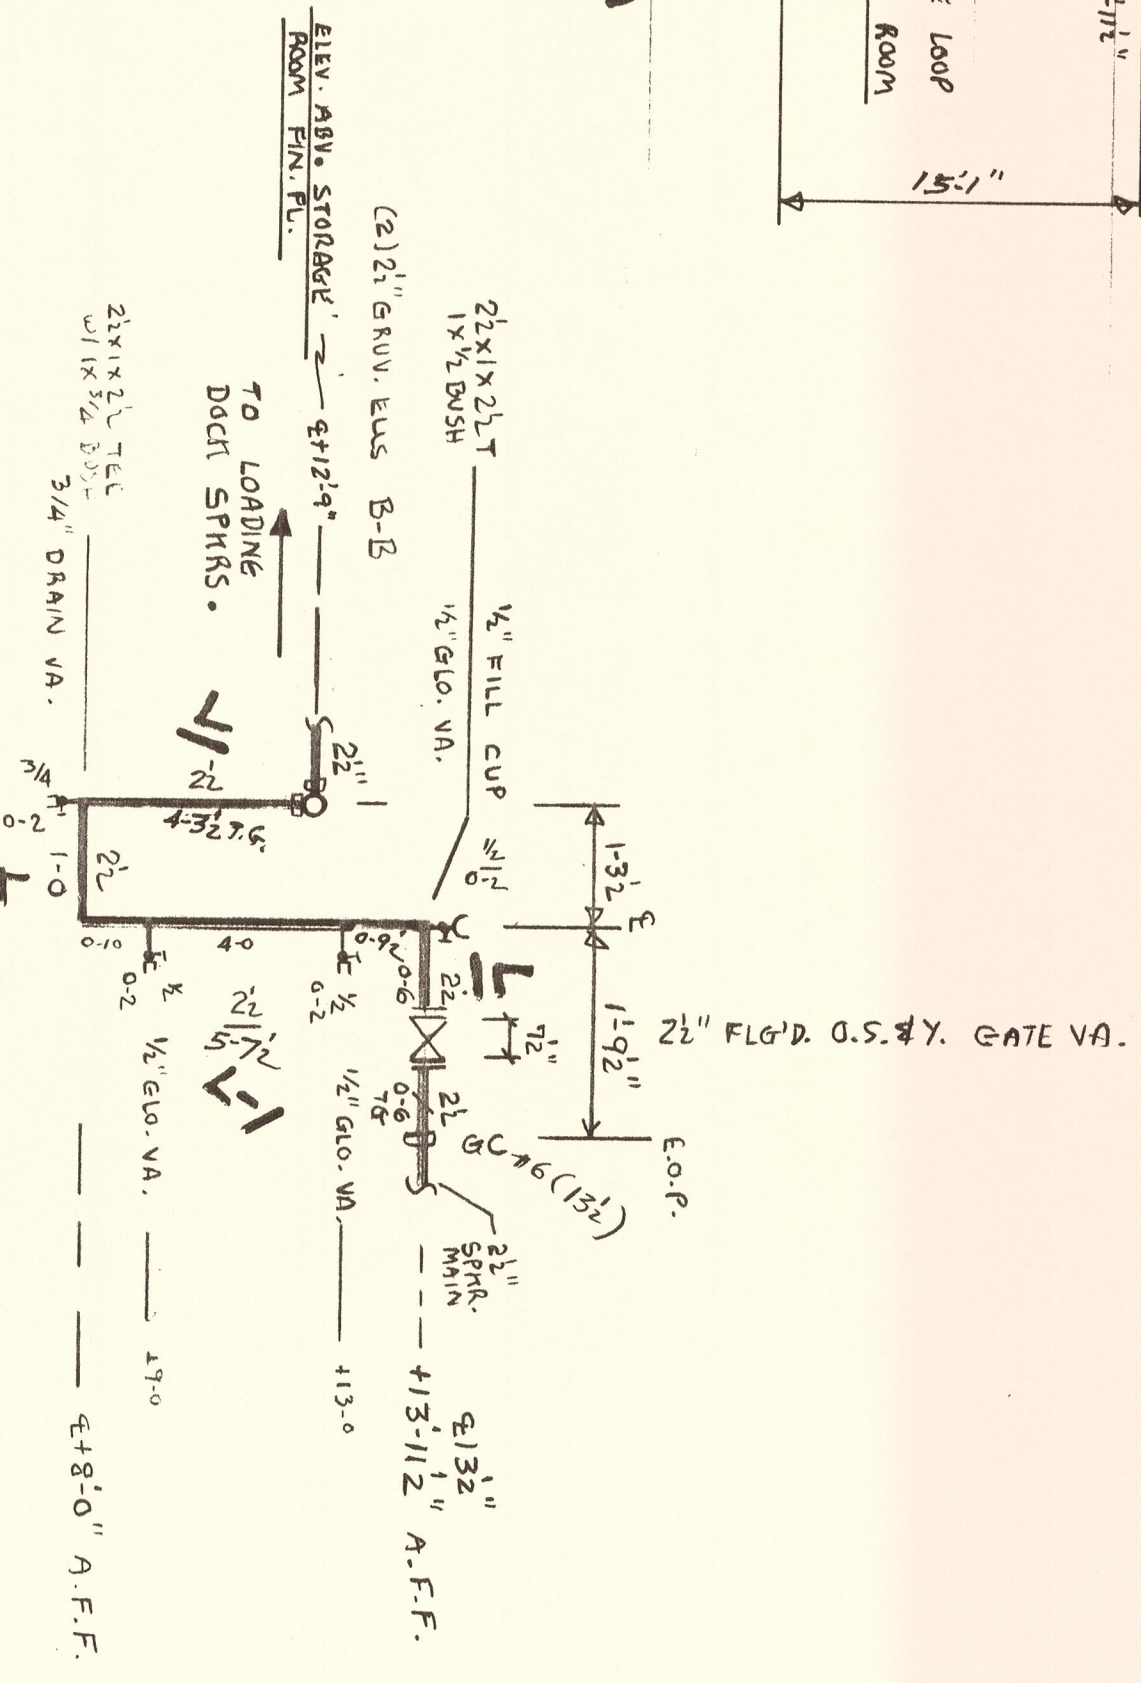

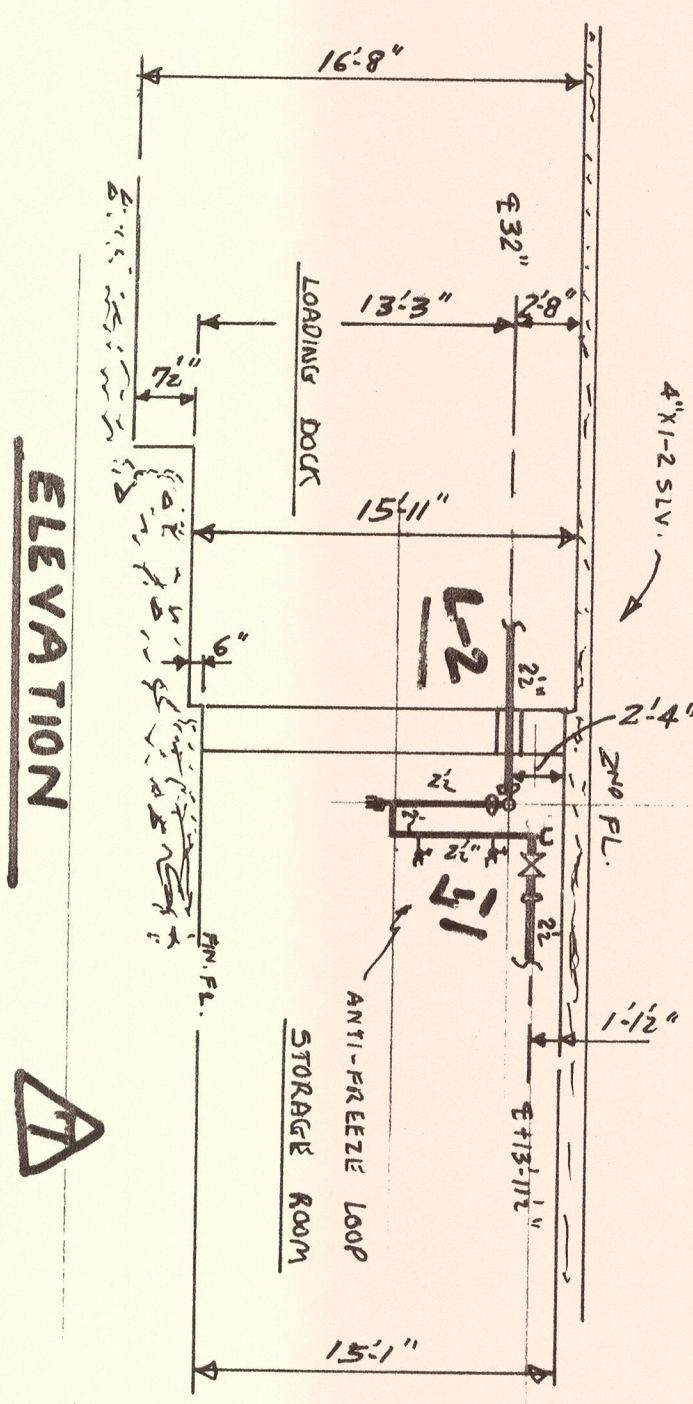


NOTE
✓ Drill on PAPER STUD HANGERS
X PRE-SET INSERT HANGERS

[illegible]

4.32" DENOTES DISTANCE IN INCHES FROM BOTTOM OF CONC SLAB AND 20 IN TA B 0/202

ELEVATION - ANTI-FREEZE LOOP

ANTI-FREEZE PROPYLENE GLYCOL = 10 GALLON
70% WATER
SPEC. GRAVITY @ 60°F = 1.027
FREEZE POINT = +9°F

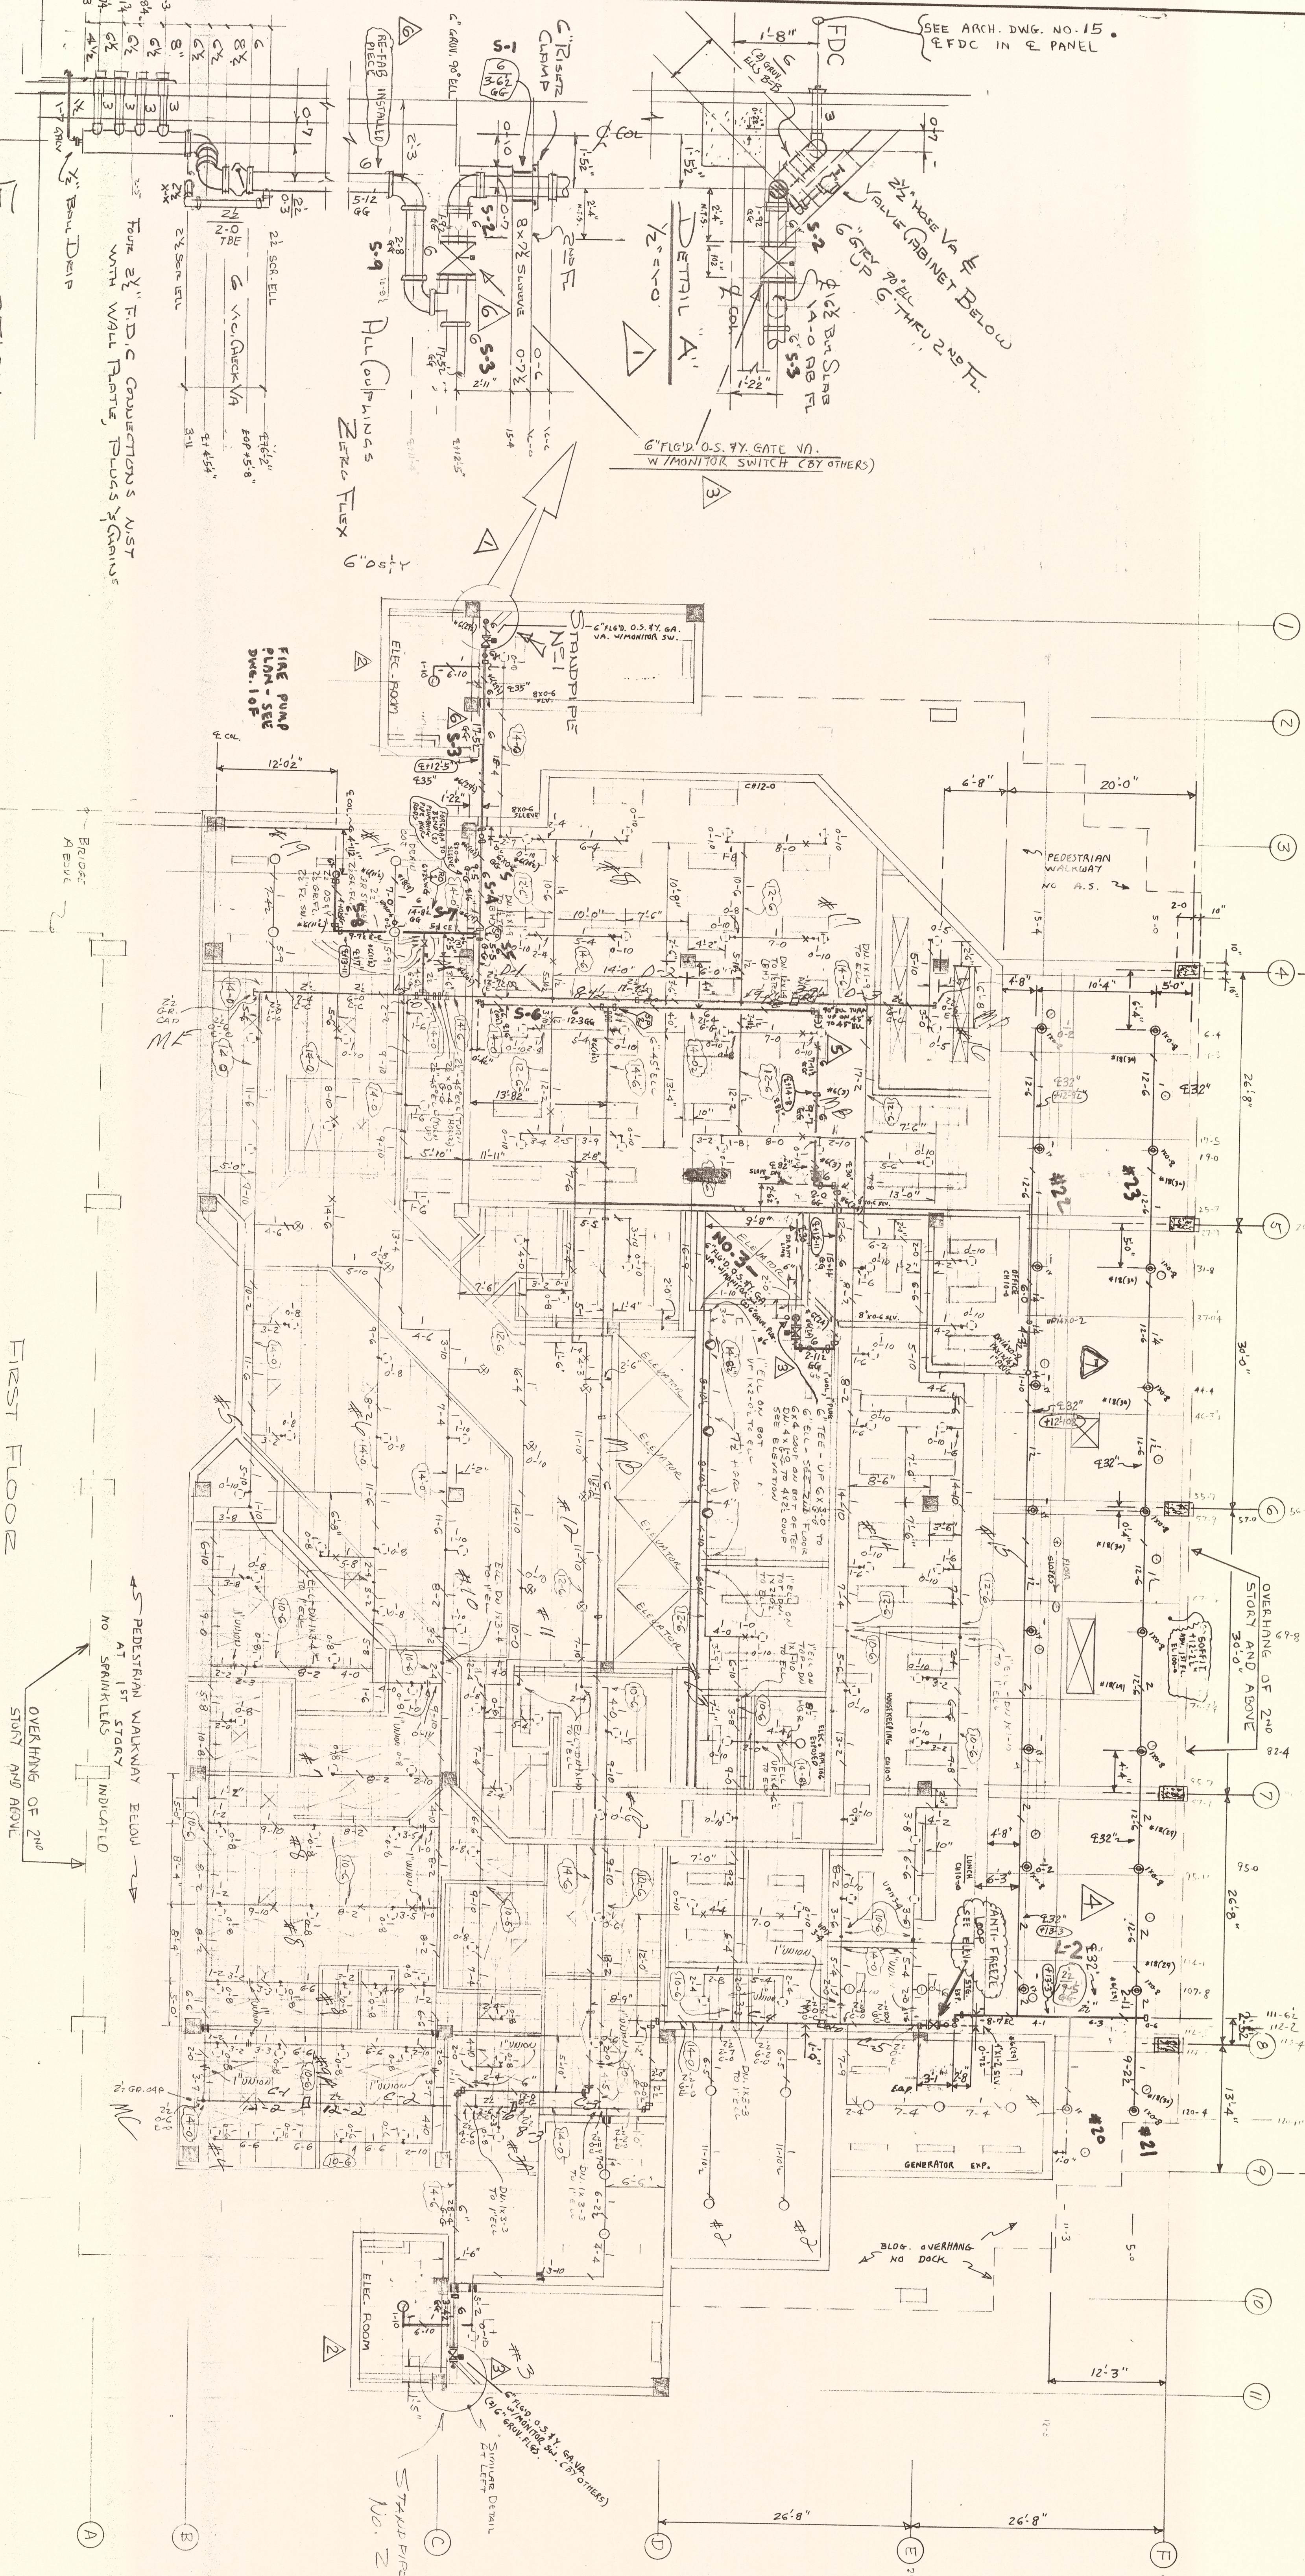

11 L E V A T I O N
H E T A L "A"
 $\frac{1}{2}'' = 1'-0''$

FIRST FLOOR

5 PEDESTRIAN WALKWAY BELOW
AT 1ST STORY
NO SPRINKLES
OVERHUNG OF 2ND
STORY AND ABOVE

△	5-5-87	B.	REV. RAY, JOE, SIGNED 4-5-87 OF LONGING, DICK.
△	5-5-87	B.	CONF. OF MEETING ON SITE VISITED BY LEO SHERMAN.
△	4-11-87	PL	NOTE G. HARTLEY ALONE IN COMPANY NO. 1 AND HED FORD.
△	4-11-87	PL	REVIEW CHAIN IN EXHIBIT NO. 3.
△	4-11-87	PL	REVIEW STAMPS IN EXHIBIT NO. 3.
△	3-25-87	PL	ALL THE CHECK 4-1-87 NOT IN SHERMAN ALBYS.
△	2-25-87	BY	ADD STAMPS IN ELEC. FORMS.
△	2-25-87	BY	F.D. CORR. DEDUCTION.
△	NO DATE	BY	REVISION

ITEM NO.	DESCRIPTION	QTY	UNIT	PRICE	TOTAL
10-1001	5/8" HIGHT H2400	1	EA	10.00	10.00
10-1002	5/8" HIGHT H2400	1	EA	10.00	10.00
10-1193	5/8" HIGHT H2400	1	EA	10.00	

STANDARD 51-59 LISTED 5-13-80 *ad*

FOR EMBROIDERED NOTES, I SUGGEST BLUE COORD. BLOCK WALLS

$6 \frac{1}{2}'' \times 8''$ = 8" SQUARES 12" x 12" SQUARES GRAY SCANDAL TOP

LEBOURCE CENTER
LSU MEDICAL CENTER
NEW ORLEANS, LA.

American SPRINKLER CO., INC.
P.O. BOX 647
METairie, LA 70004-0647

HANGER SYMBOLS DO NOT APPLY ON BRIDGE

NOTE!
ALL PIPE THIS FLOOR 10'-4" &
ABOVE FLOOR UNLESS SHOWN
OTHERWISE - 60" & BELOW 7 1/2" SLAB

Diagram illustrating the top beam clamp assembly. Labels include: BEAM OR ANGLE IRON, TOP BEAM CLAMP, A.T. ROD, and BAND RING.

FLANGER No. 1
(ON BRIDGE)

6" RISER
FOR HOSE
- DETAILS

- MATCH / LIFE

CENTRAL
UTILITY PLANT & EXISTING-
PARKING-
GARAGE

BRIDGE

SECOND FLOOR

2ND FLOOR

263

DESIGN	CRITERION	AREA
.10-1500	SQ.FT.	



RESOURCE CENTER
LSU MEDICAL CENTER
NEW ORLEANS, LA.

CONTRACT WITH	
---------------	--

<i>American</i> SPRINKLER CO., INC.		METairie, LA. 70004-0647
P.O. BOX 647		
SCALE - 1" = 10'	SHEET No. 3 OF 10	CONT. NO. - 2931
DATE - FEB 1987	APPROVAL - FIAL	ENG. BY - RWJ
REVISION		

REVISIONS	3-25-87	G.J.L.	ADDED SPRE IN ELEC. RM
	3-25-87	G.J.L.	MOVED MAIN PER FIELD CHS



TOTAL	19
-------	----

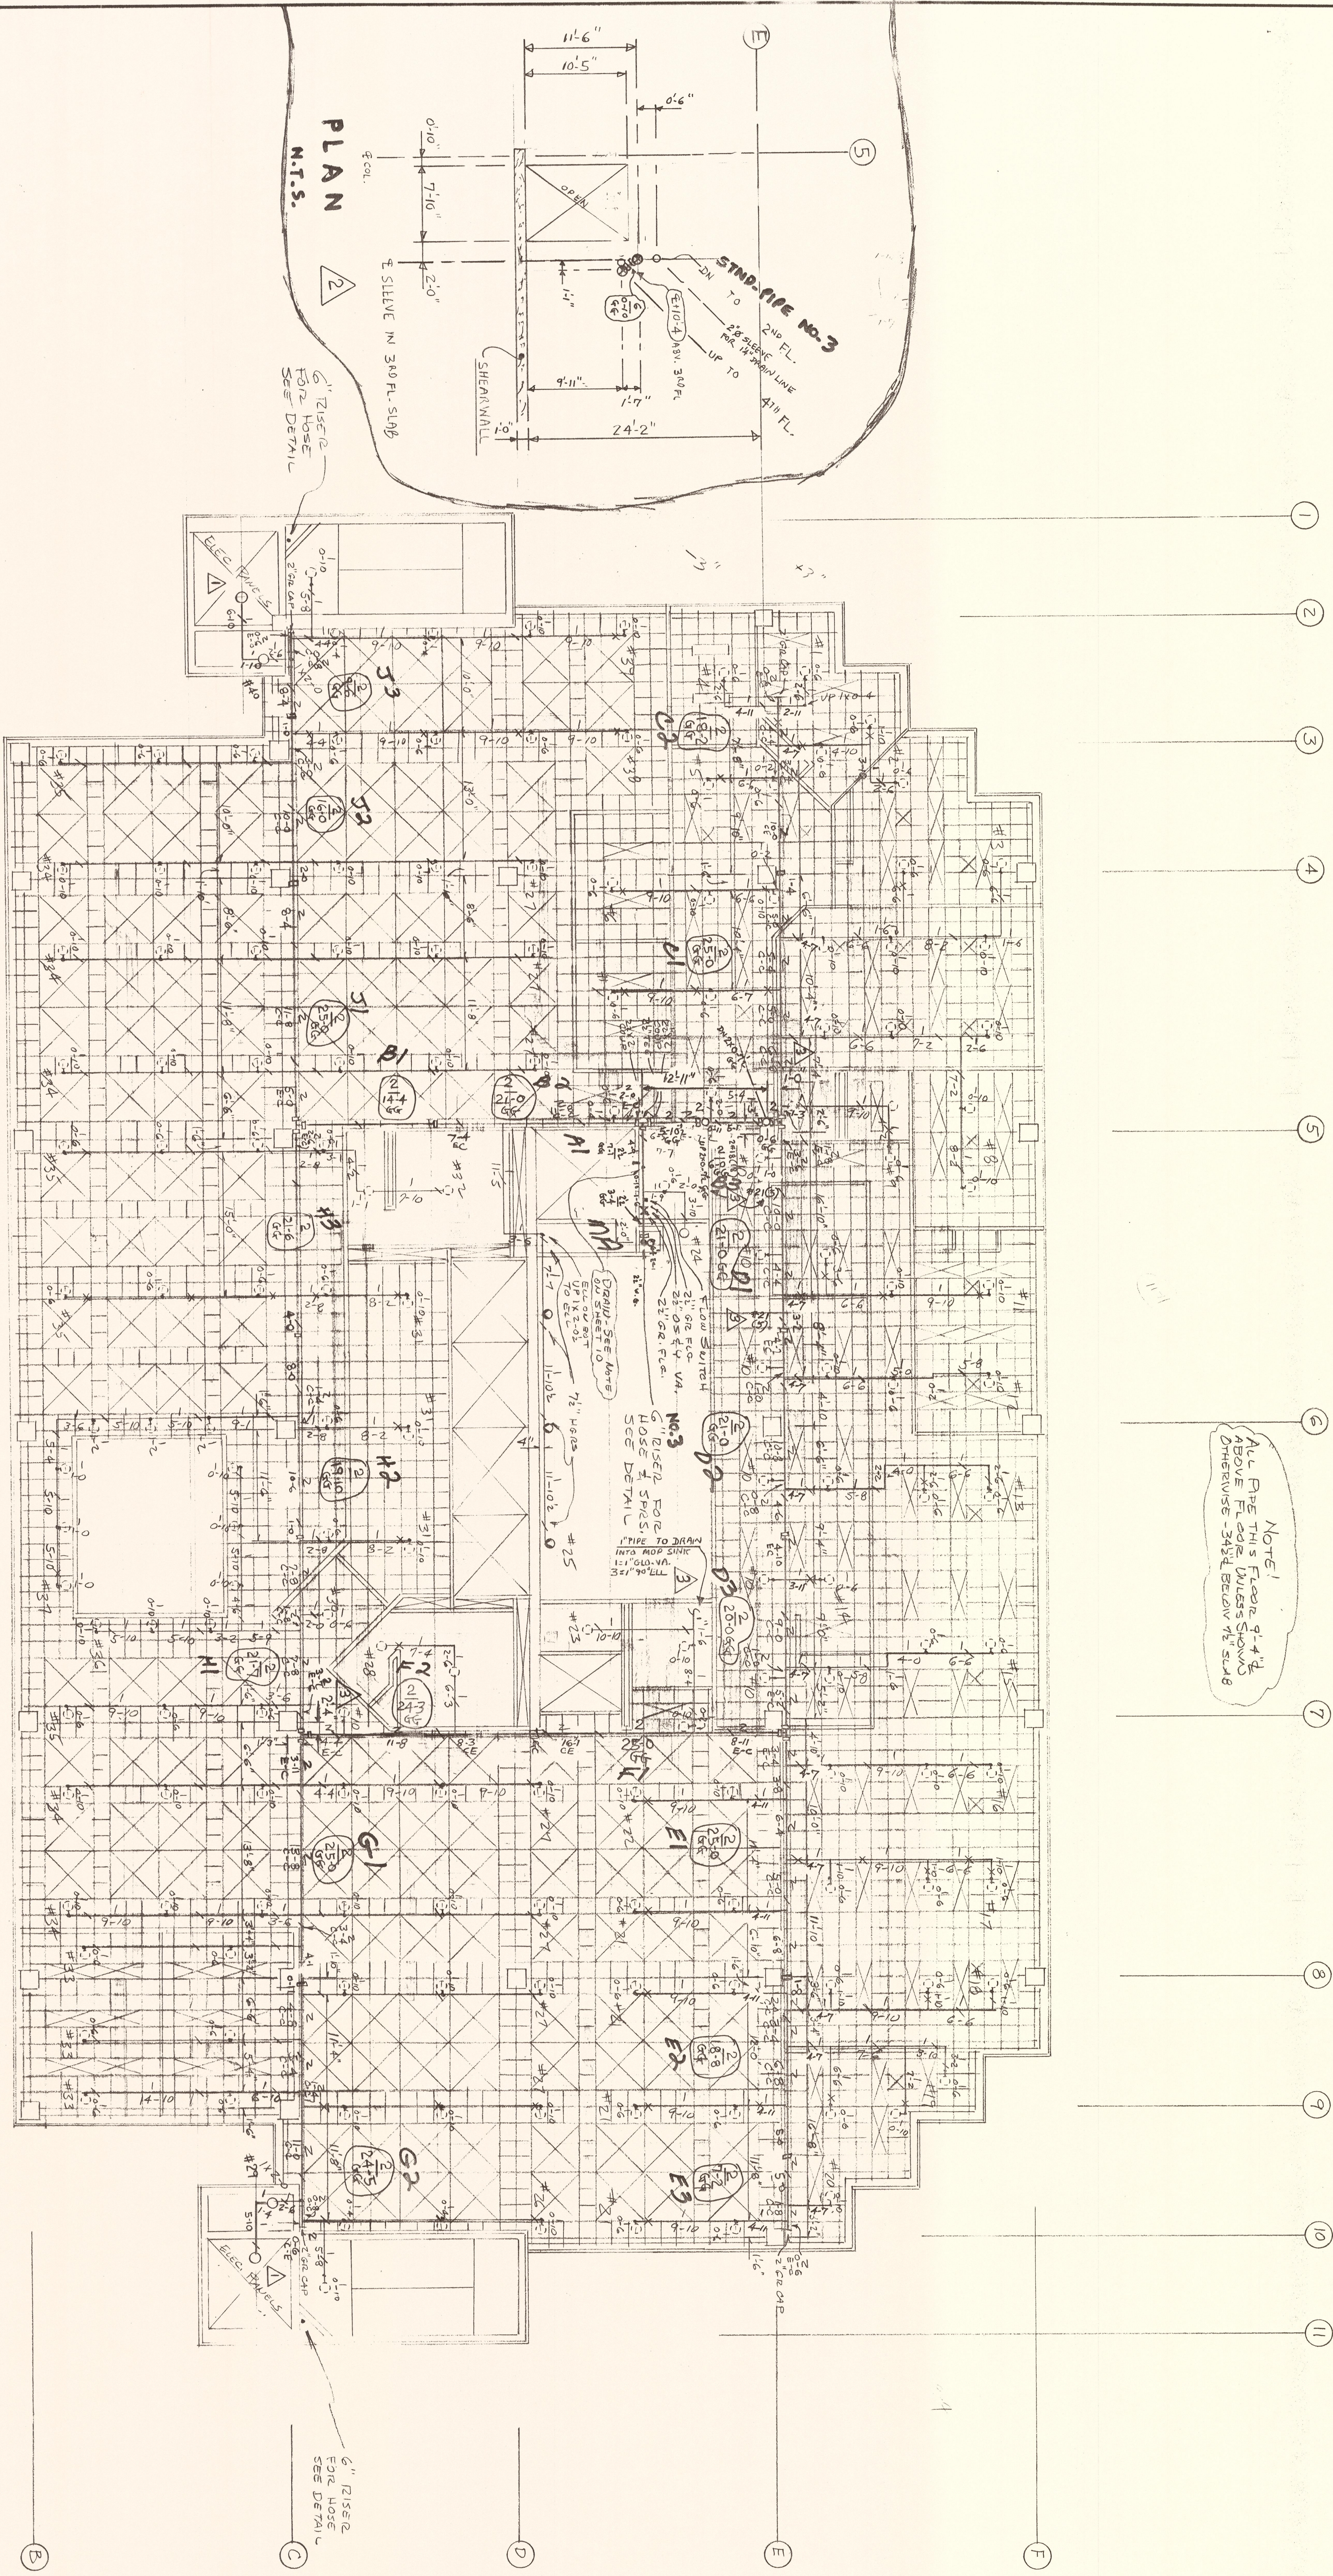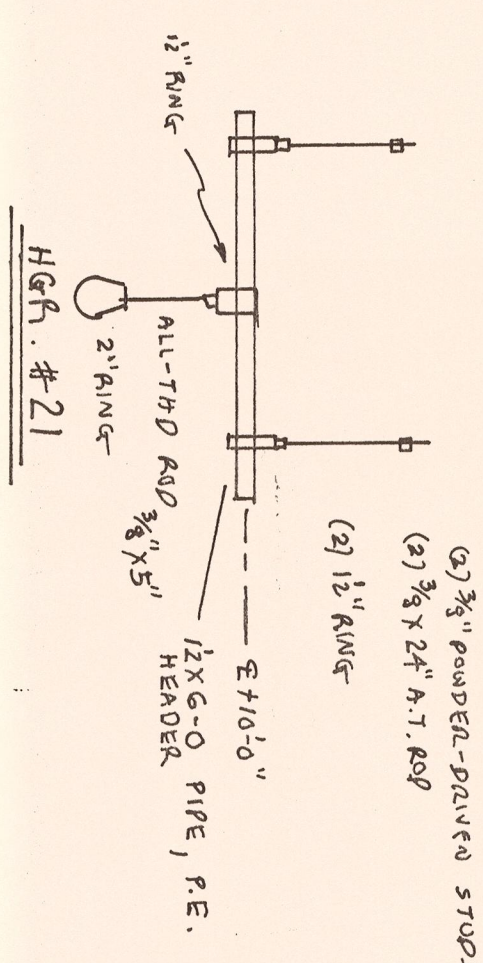

THIRD FLOOR

		SPECIES		CITATION		AGE	
		10 - 1500		50 FT.			
		STAGES		SPRINKLES		LAYING	
		SPRINKLES		LAYING		QUAN	
1	3-27-97	21.	3-27-97	16.5"	15"	5	
2	3-27-97	22.	3-27-97	16.5"	15"	5	
3	3-27-97	23.	3-27-97	16.5"	15"	5	
80	3-27-97	100.	3-27-97	16.5"	15"	5	
		TOTAL		167			

RESURGE CENTER 150 MEDICAL CENTER DEVOREDAUS, CA	
CONTRACT WITH:	
P.O. BOX 647 SHEET NO. 4 OF 10 DATE: FEB 11/87 DRAWING: 3-27-87 REVISION:	
MEABE, LA 70004-0647 CONT. NO. 27-87 PNS 87-1660	

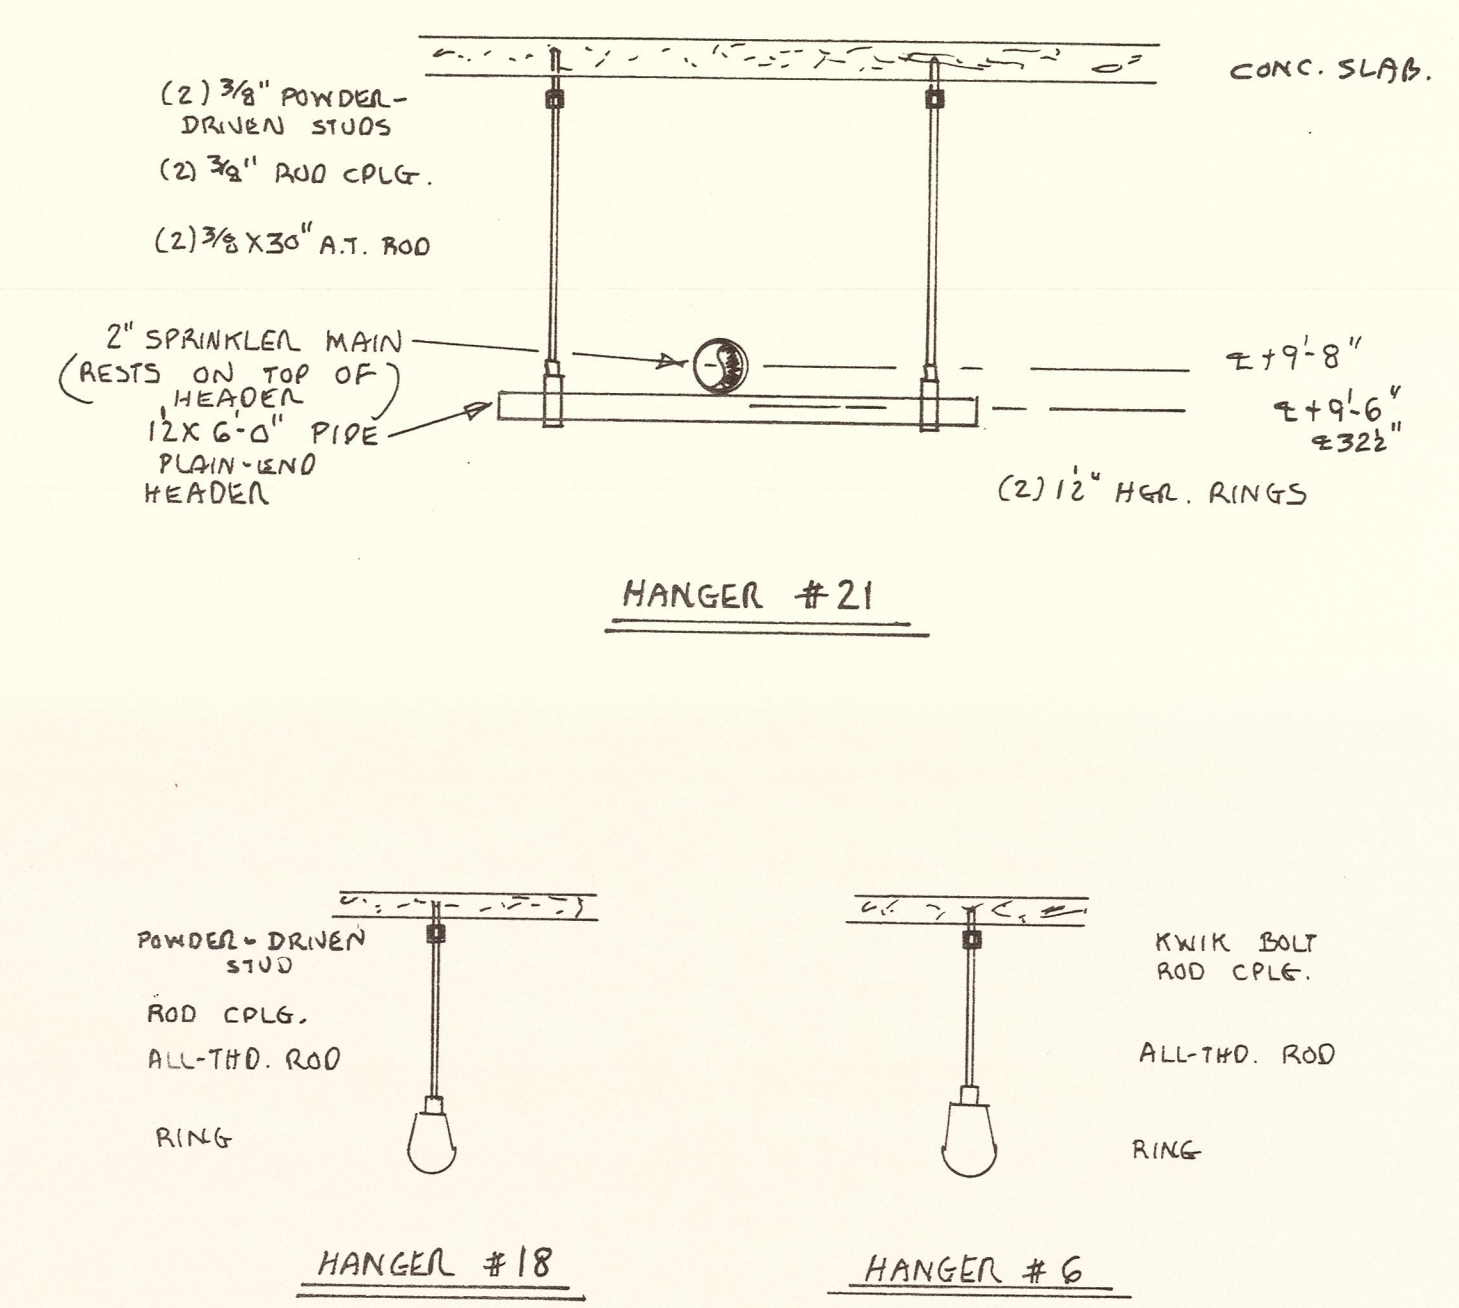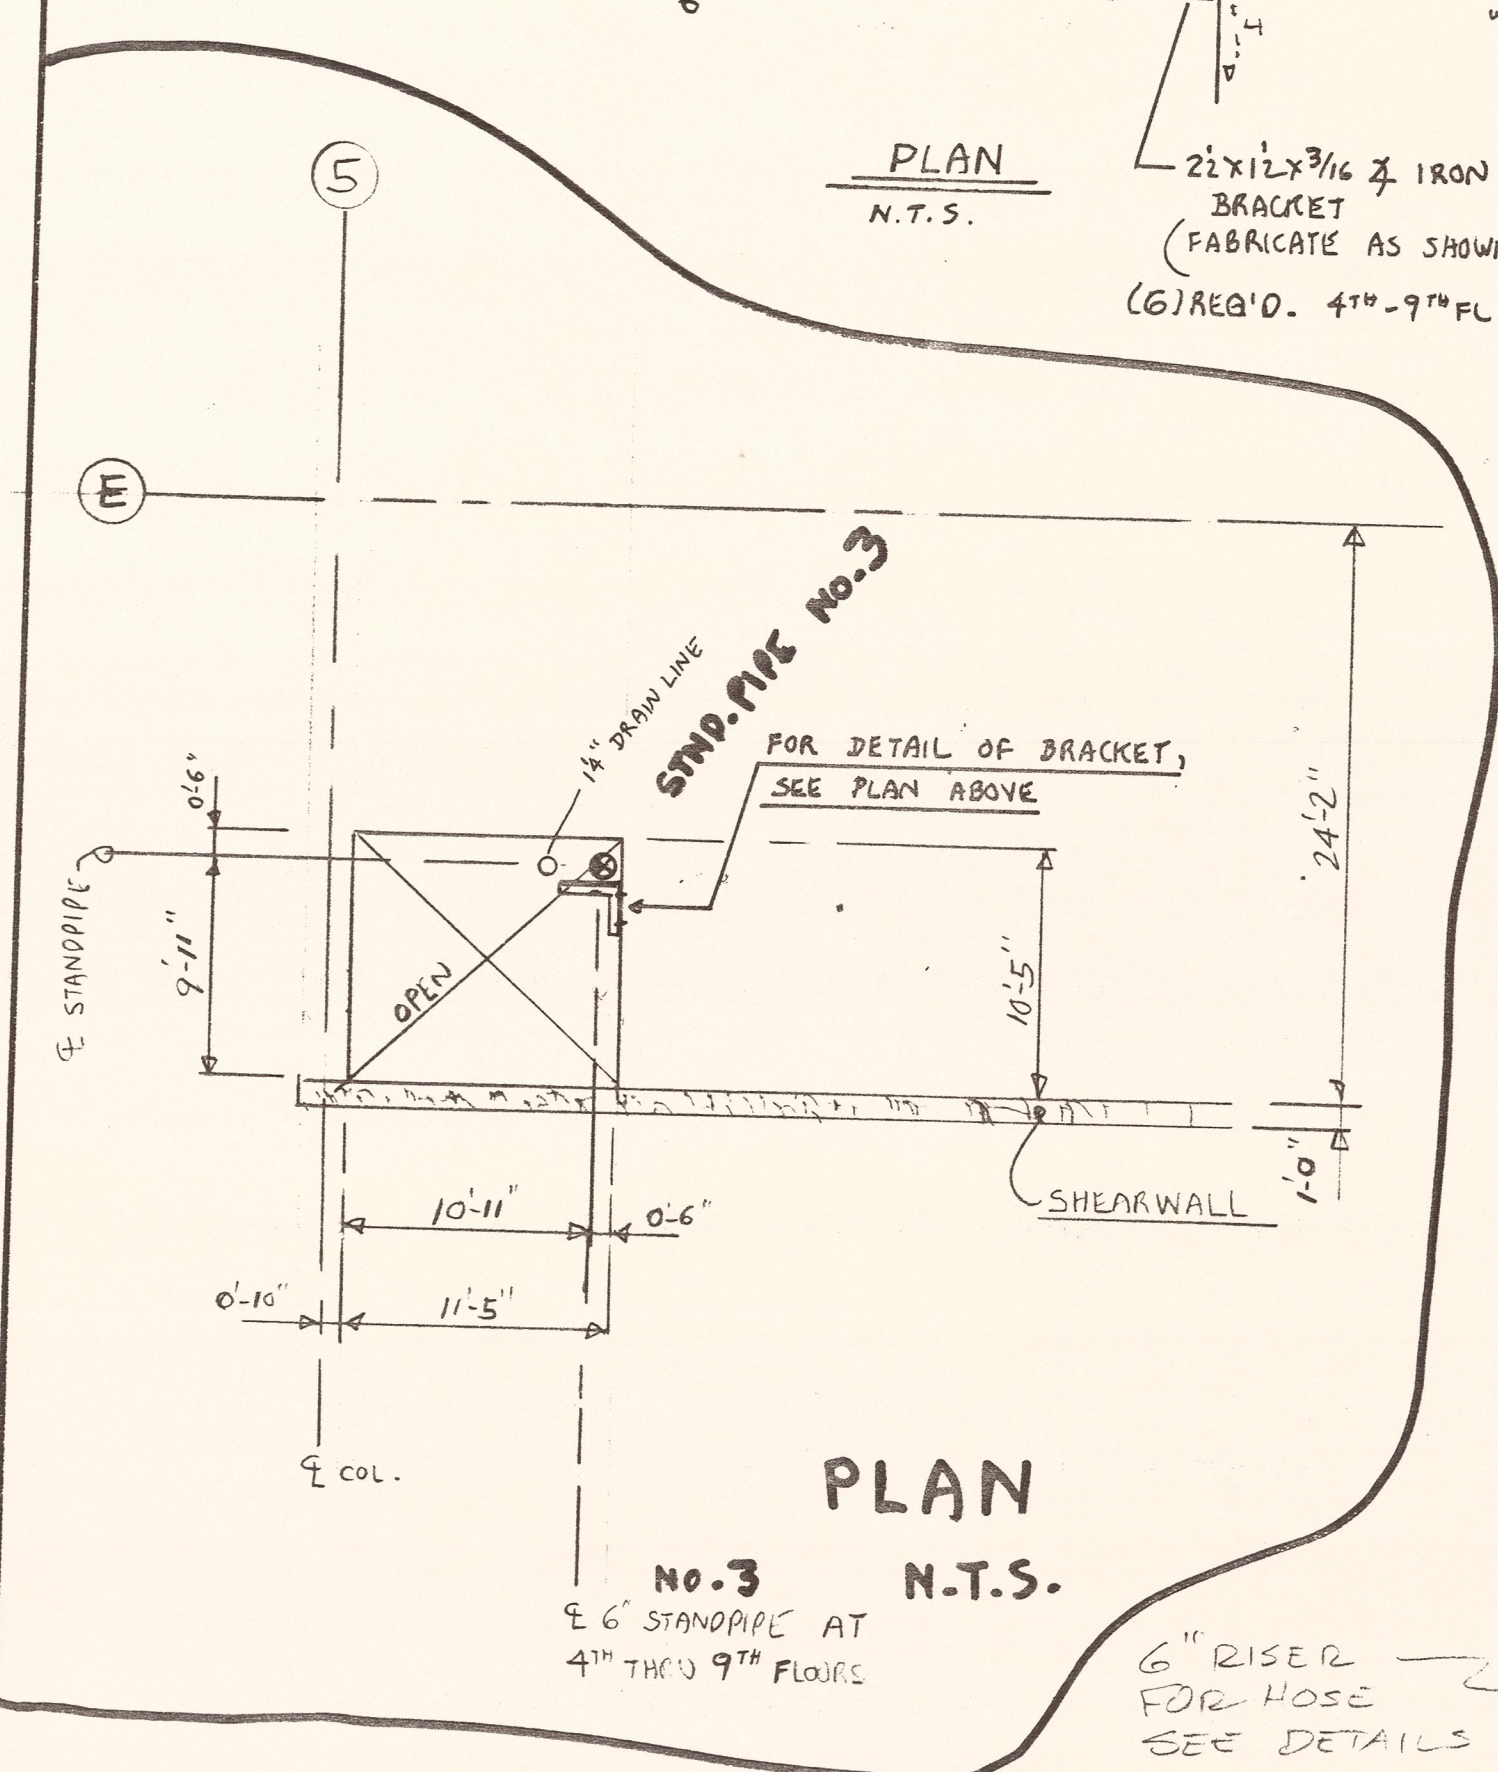

- 3BKR. HEAD TO BE RELOCATED
- NEW SPRK. HD. LOCATION
- PIPE USED FOR ARM-OVERS TO BE 1" SCH. 40 W/CI. THREADED FITTINGS
- BLDG. IS CONCRETE CONST. W/ NO COMB. ABOVE CLK.
- HANGERS AS PER NFPA (#18)
- PARTITIONS METAL STUD & GYP. BD.

DESIGN		CRITERION		AREA	
110 x 1500 SS FT					
CONTRACT WITH -					
SYMBOL		SPRINKLER	RATING	QUAN	
P		1/2" EXT. COUPLER	165F	47	
O		1/2" EXT. COUPLER 90°	165F	3	
O		1/2" EQUIPMENT	165F	5	
TOTAL		155			
P.O. BOX 647		SHEET NO. 5 OF 10		METairie, LA. 70004-0647	
DATE - SEP 1987		APPROVAL - PIAL		CON. NO. - 2131	
BY -		DATE -		ENG. BY - EW	


TRAINING 40.22 52729.2

VOID - SEE REV. #3
FOR HGR. CUT LENGTHS

ALL LINE HGAS. #18 (282) UNLESS NOTED

ALL MAIN HGRS. #18(28) UNLESS NOTED

NOTE: ALL PIPE THIS FLOOR $9' + 9' - 8'$ ABOVE FLOOR UNLESS SHOWN OTHERWISE - $9' 30"$ BELOW $7\frac{1}{2}"$ SLAB.

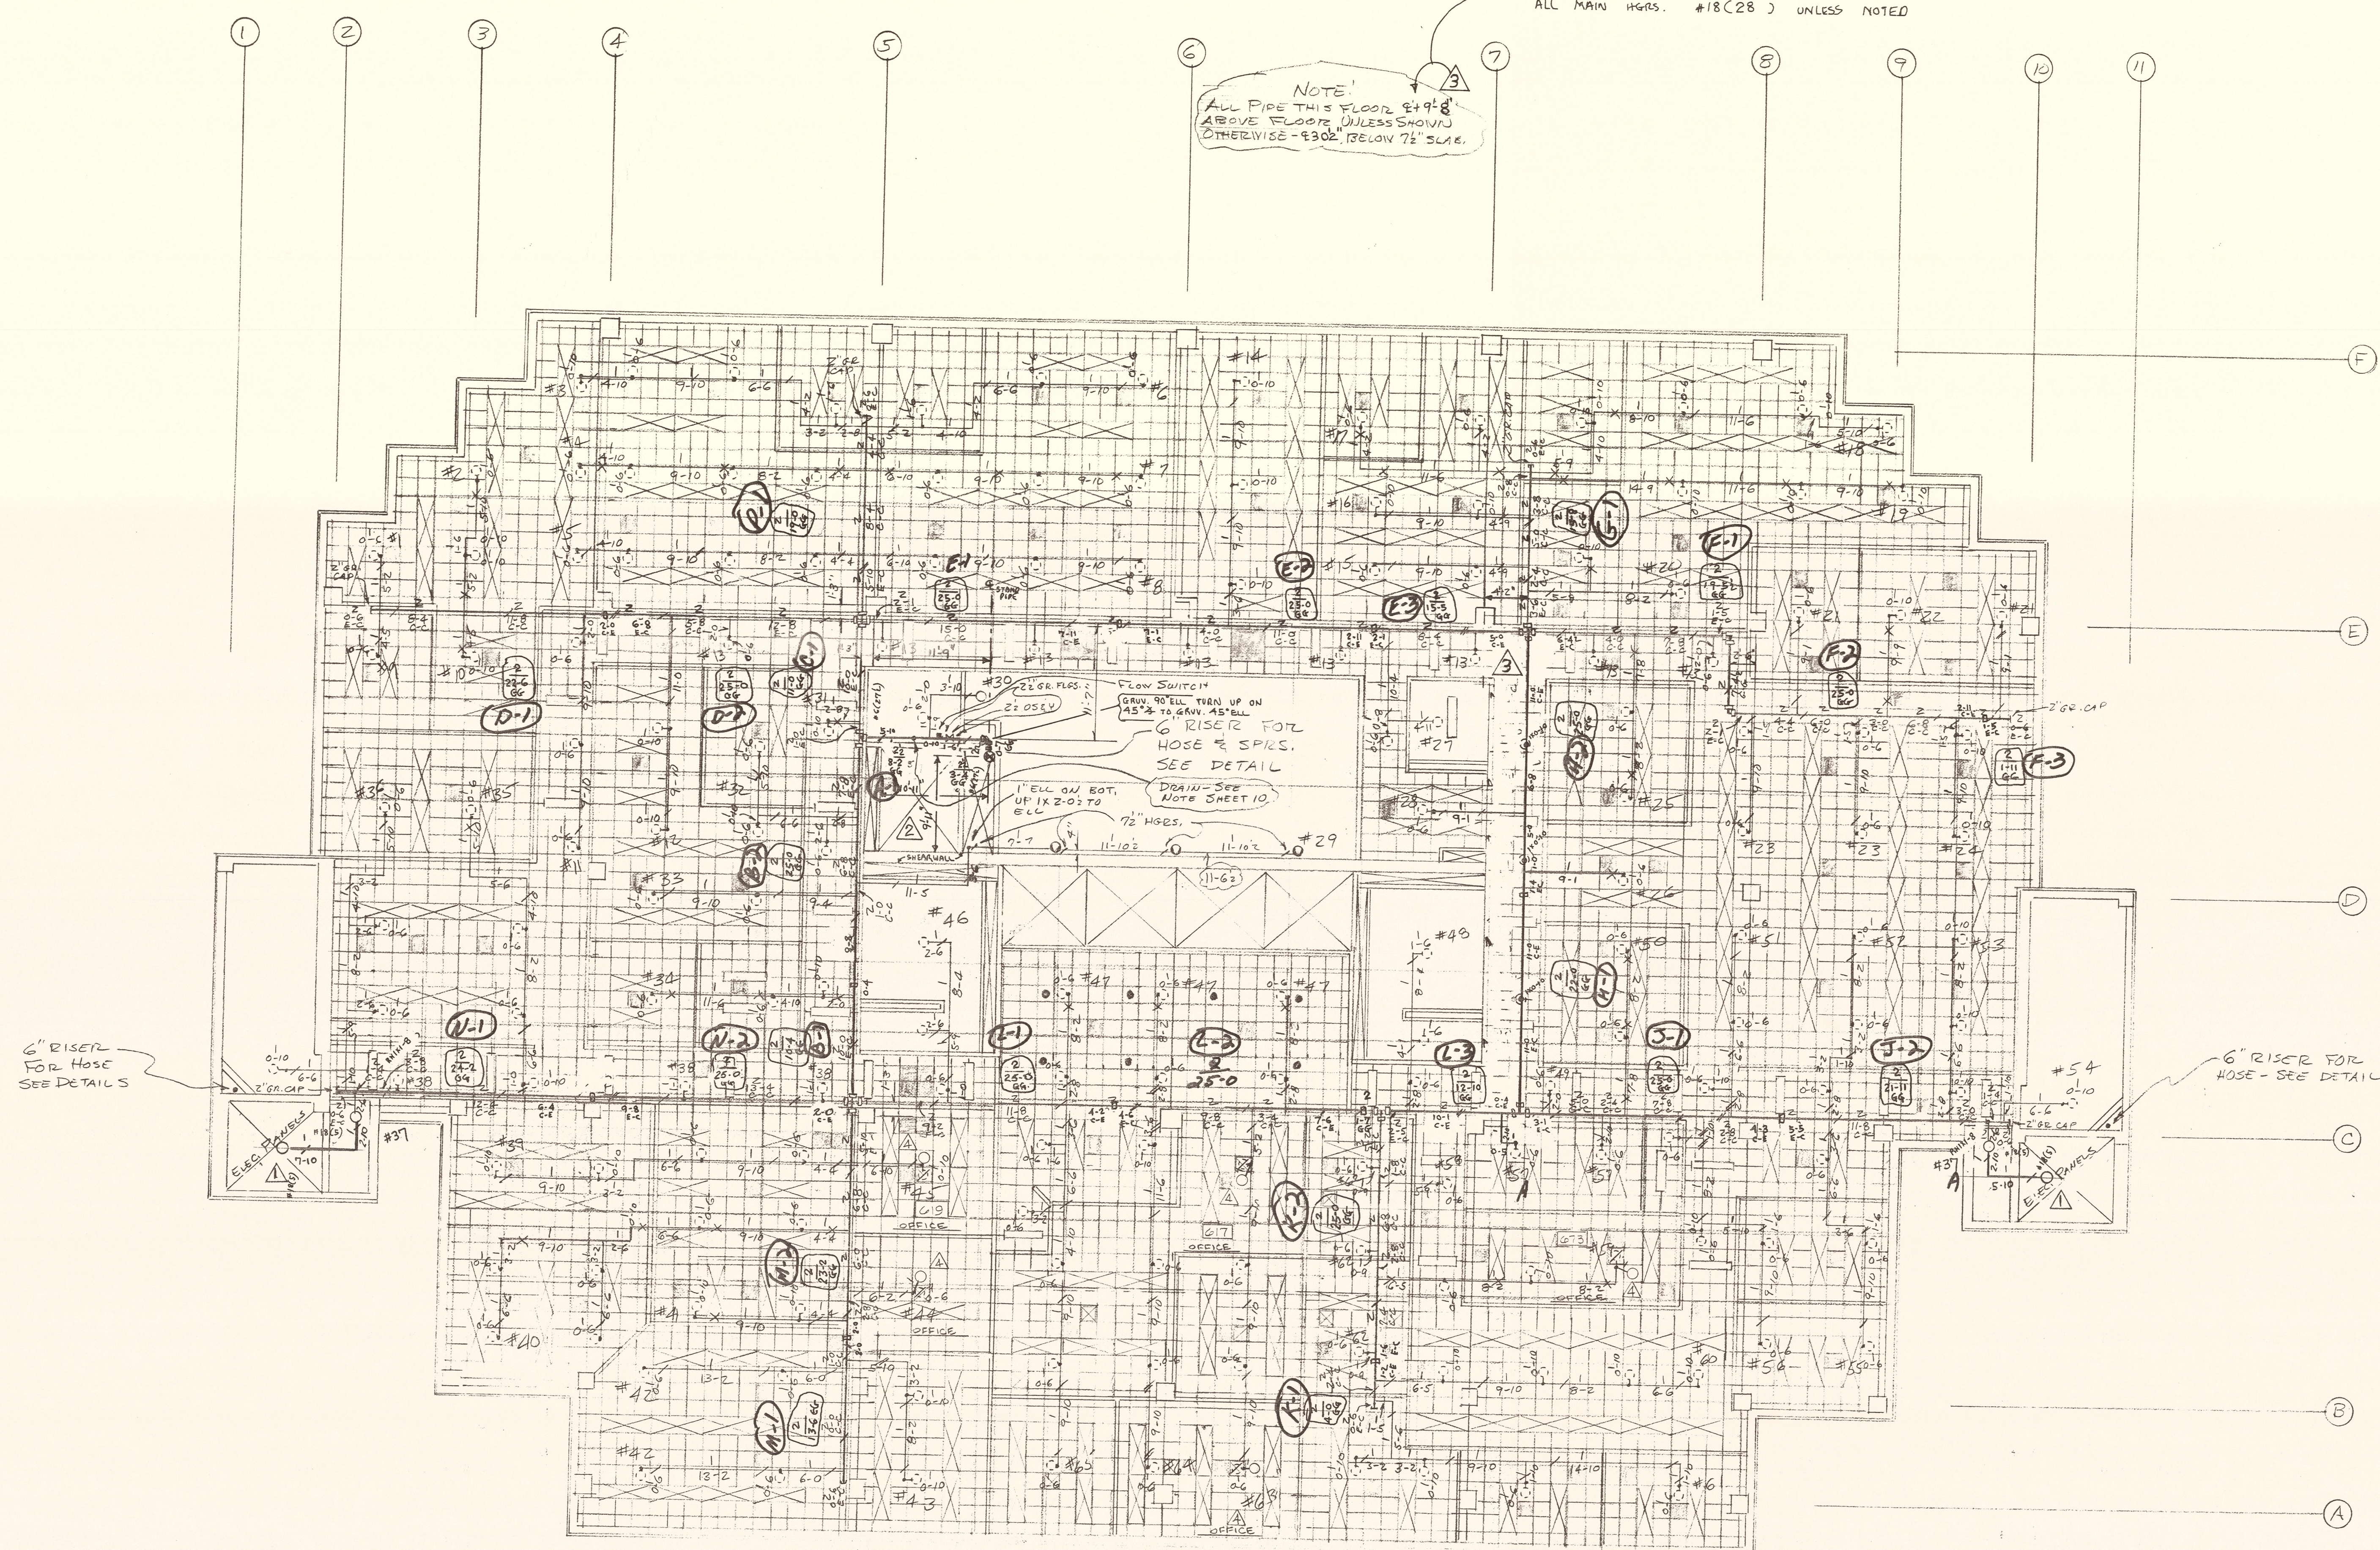

ALL DROPS TO SPRINKLERS 1X1-4 w/1X1/2 REQ. CPLG

SIXTH FLOOR

SEE SHY. B FOR NOTES $\leftarrow$

263

FIELD 7-7-81

DESIGN		CRITERION	AREA																	
10-1500 SQ. FT.																				
<table style="width: 100%; border-collapse: collapse;"><thead><tr><th style="width: 10%;">SYMBOL</th><th style="width: 40%;">SPRINKLER</th><th style="width: 10%;">RATING</th><th style="width: 10%;">TQS</th></tr></thead><tbody><tr><td>○</td><td>1' CLEARANCE</td><td>165°</td><td>175</td></tr><tr><td>○</td><td>1' BE. DOWN</td><td>162°</td><td>3</td></tr><tr><td>○</td><td>1' BE. UPRIGHT</td><td>165°</td><td>8</td></tr></tbody></table>					SYMBOL	SPRINKLER	RATING	TQS	○	1' CLEARANCE	165°	175	○	1' BE. DOWN	162°	3	○	1' BE. UPRIGHT	165°	8
SYMBOL	SPRINKLER	RATING	TQS																	
○	1' CLEARANCE	165°	175																	
○	1' BE. DOWN	162°	3																	
○	1' BE. UPRIGHT	165°	8																	
CONTRACT WITH -																				
P.O. BOX 647		METairie LA. 70002																		
SCALE: 8" = 10'		SHEET No. 7 OF 10		CONT. NO. 2737																
DATE FEB 1987		APPROVAL: P.H.L.		ENG. BY: P.H.L.																
REVISION																				
TOTAL		186																		

NO.	DATE	REVISION
1	4-16-87	RELOCATE SPRINK. (SEE FIELD)
2	4-16-87	REV. PER FIREMAN'S FIELD CHECK OF 4-16-87.
3	3-24-87	RELOCATE STAIRWELL.
4	3-25-87	ADD SPRINK. IN ELEC. ROOMS.

NO.	DATE	REVISION
1	4-16-87	RELOCATE SPRINK. (SEE FIELD)
2	4-16-87	REV. PER FIREMAN'S FIELD CHECK OF 4-16-87.
3	3-24-87	RELOCATE STAIRWELL.
4	3-25-87	ADD SPRINK. IN ELEC. ROOMS.

6TH FLOOR

263


Listed 4-17-87

→ VOID - SEE REV. #3 FOR
HGR. ROD CUT LENGTHS

NOTE:
ALL PIPE THIS FLOOR
4'9"8" ABOVE FLOOR. UNLESS SHOWN
OTHERWISE - (4'30"2" BELOW 7" SLAB)


ALL LINE HGAS. #18 (282)
ALL MAIN HGAS. #18 (28)

UNLESS NOTED
UNLESS NOTED

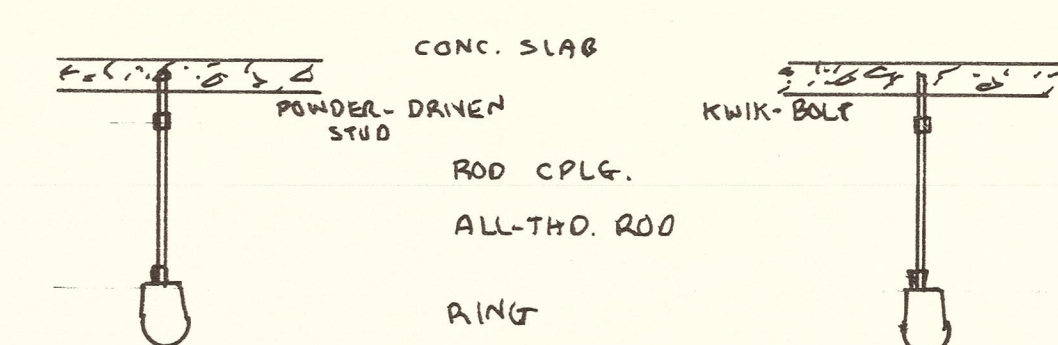

HANGER #18

HANGER #5

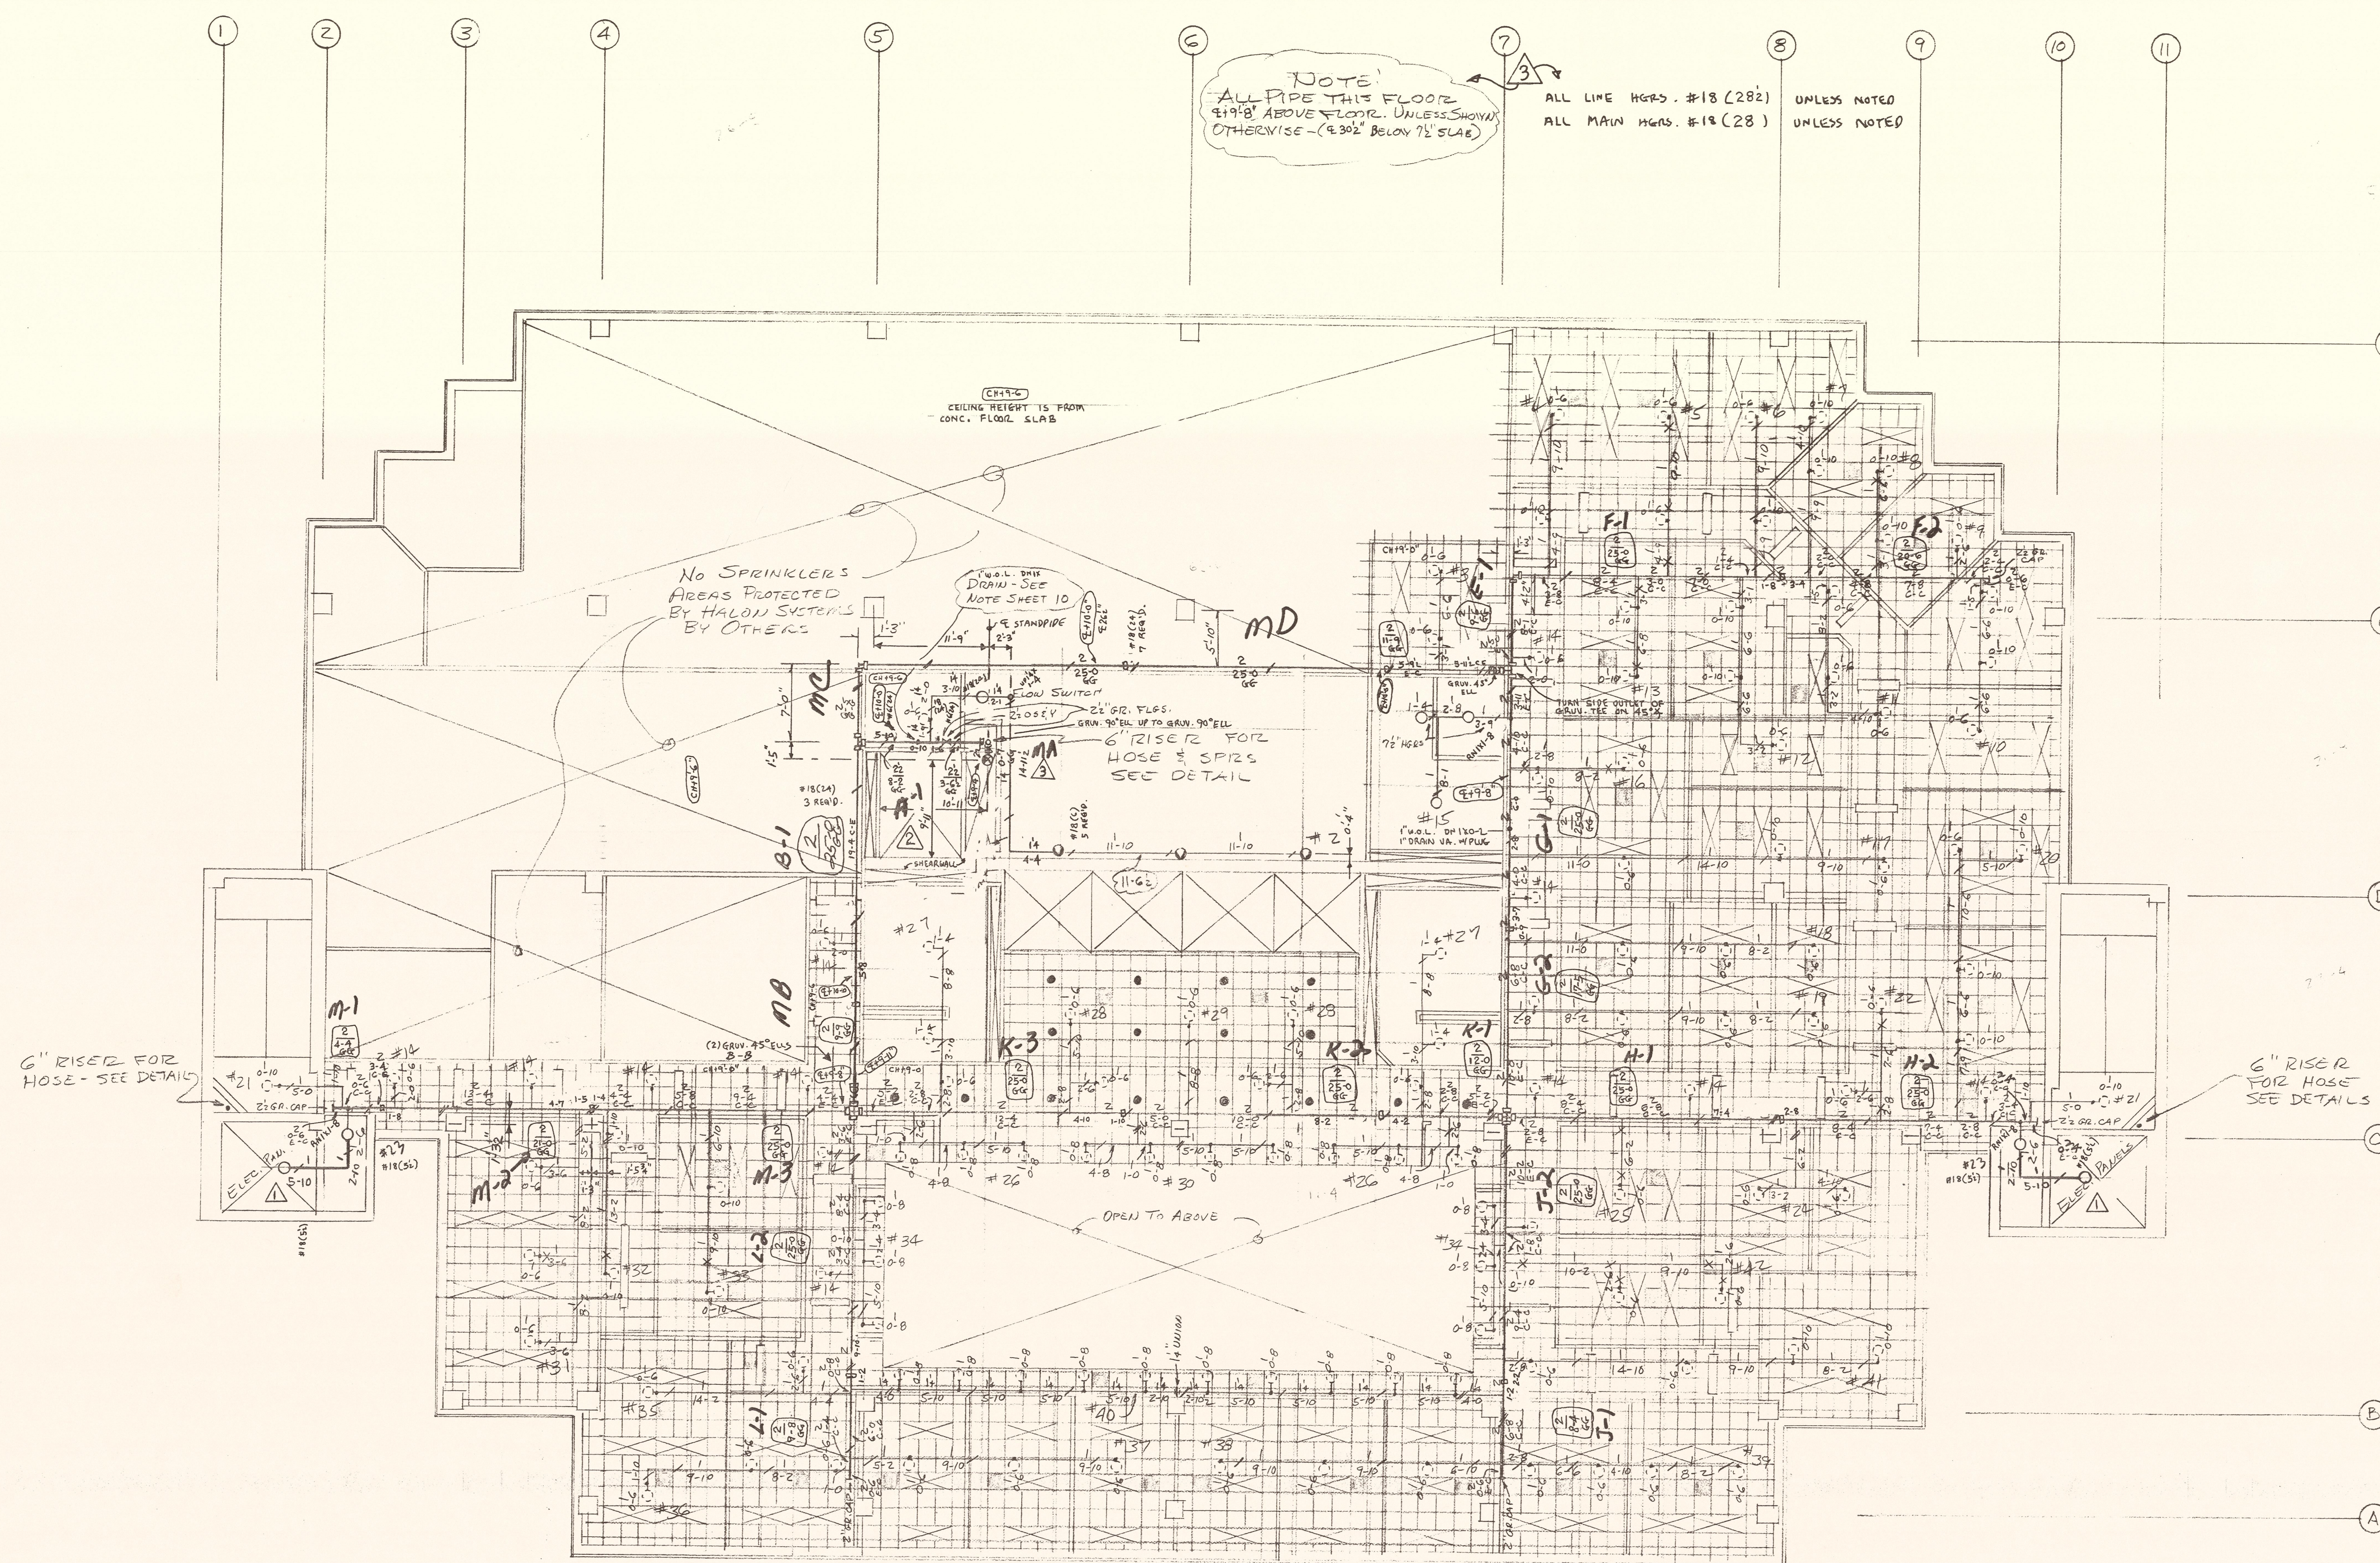

CEILING HEIGHT TYPICAL +9'0" UNLESS NOTED OTHERWISE

ALL DROPS TO SPRINKLERS IXI-4 3

SEVENTH FLOOR

7TH FLOOR

			DESIGN CRITERION AREA		RESOURCE CENTER LSU MEDICAL CENTER NEW ORLEANS, LA.	
			+10 - 1500 SQ. FT.		CONTRACT WITH -	
					P.O. BOX 647 METAIRIE, LA. 70004-0647	
					SCALE: 1/8" = 1'-0" SHEET No. 2 OF 10 DATE: FEB 1987 APPROVAL: PIAL CONT. NO. - 2131	
					REVISION: 120 Dwg. By: 120	


WALLET NOTE
 7 = EXP. SHIELD H32 - 24" LONG FOR 1" - 1 1/2" PIPE, 24" LONG FOR 2" - 2 1/2" PIPE
 7 = 1" - 1 1/2" - 24" " " 1" - 1 1/2" PIPE, 24" " " 2" - 2 1/2" " "
 X = INSERT " - 24" " " 1" - 1 1/2" " " 24" " " 2" - 2 1/2" " "
 UNLESS SHOWN OTHERWISE

VOID - SEE REVISED HEN.
 CUT LENGTHS

ALL MAIN HANGERS #18 (22) TYP. UNLESS NOTED
 ALL BRANCHLINE HGMs. #18 (22) TYP. UNLESS NOTED

NOTE 1
 ALL PIPE THIS FLOOR 11/4" &
 ABOVE FLOOR UNLESS SHOWN
 OTHERWISE - (24" & BELOW 72" SCALE)

CHANGE PROPOSAL
 B.M.C. SCA. #8 (6-8-87)
 (9-9-87)
 THIS AREA ON
 HOLD. DO NOT
 INSTALL (F.V.L. 11.13)

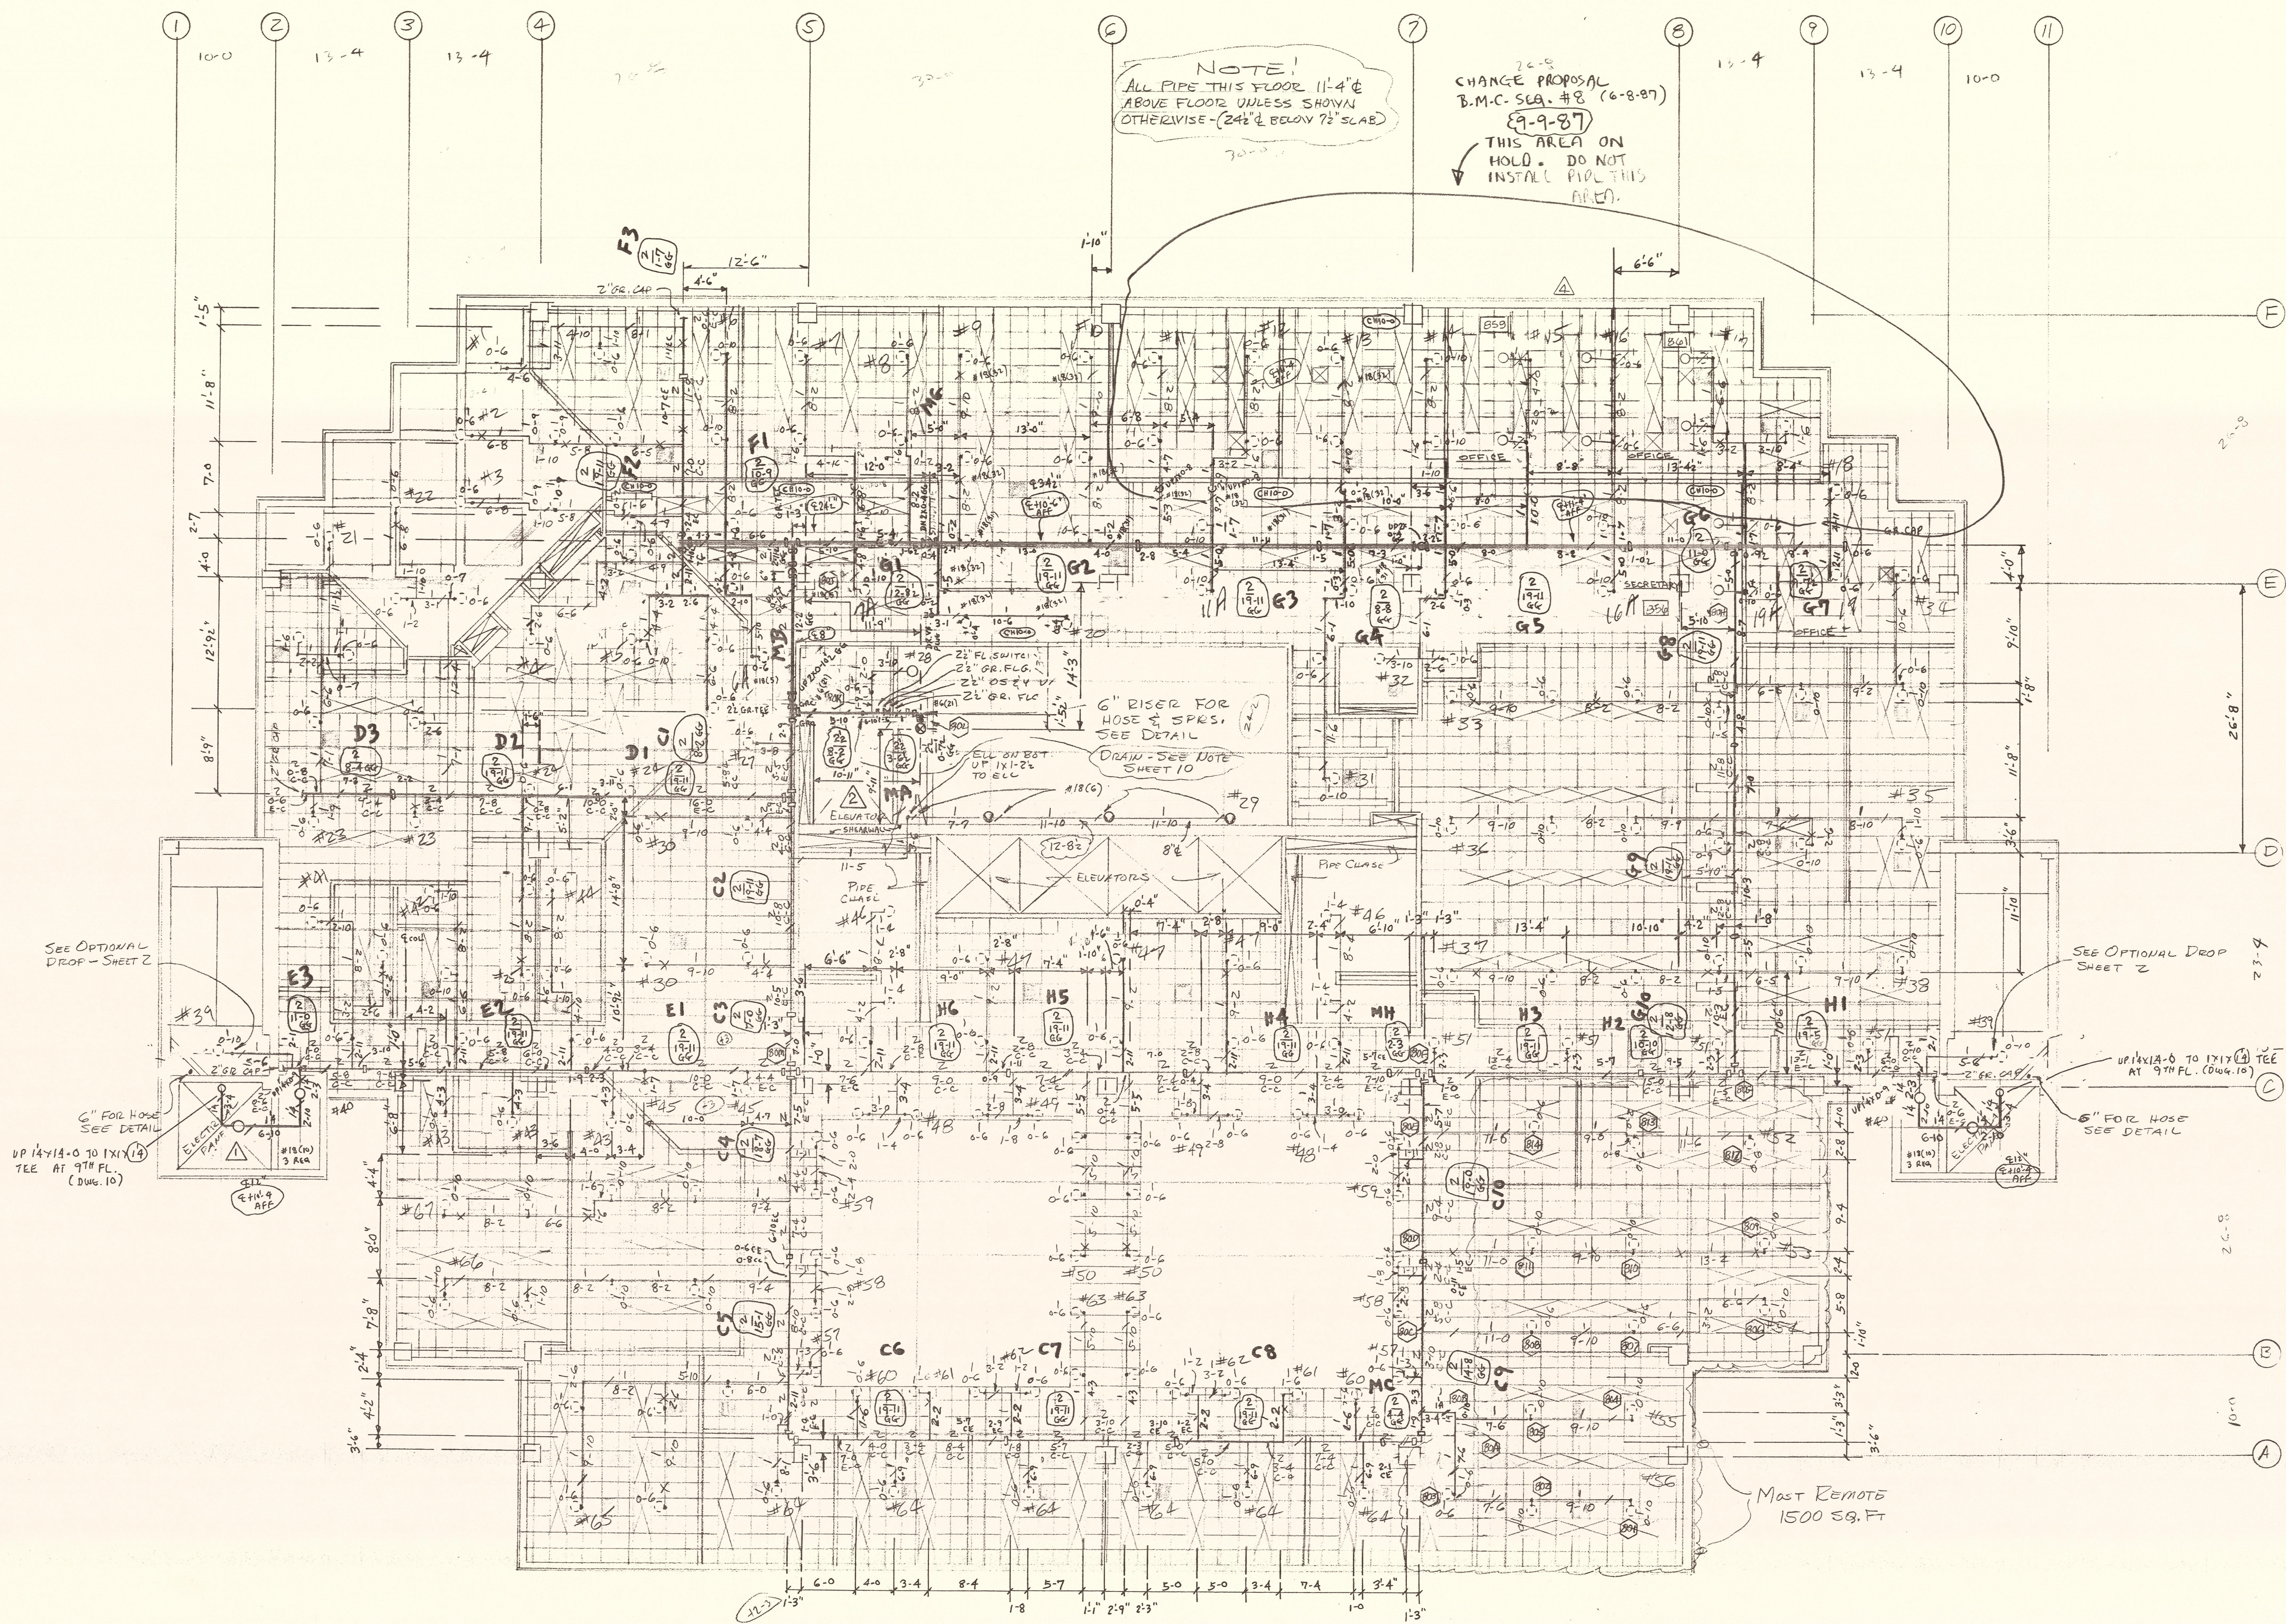

SEE OPTIONAL
 DROP - SHEET 2

6" FOR HOSE
 SEE DETAIL
 VP 14-118-0 TO 1X1 (1)
 TEE AT 9TH FL.
 (Dwg. 16)

SEE OPTIONAL DROP
 SHEET 2

W/IN 118-0 TO 1712 TEE
 AT 9TH FL. (Dwg. 16)

Most Remote
 1500 SQ. FT.

EIGHTH FLOOR

CEIL HEIGHT 11'-0" A.F.F. UNLESS NOTED OTHERWISE
 SEE DWG. 2 OF FOR TYPICAL DROP DETAIL
 TO SPRINKLER HEADS

SEE SHT. 5 FOR NOTES

NO.	DATE	BY	REVISION
1	1-16-82	JW	RELOCATE SPRKS RMS, BSW, BWS, BUL (B) REQ'D
2	1-24-82	JL	REV. PER FIELD CHECK 9-3-87 BY PAQUEN.
3	2-26-87	JL	RELOCATE STANDPIPE.
4	3-25-87	DL	ADD SPRKS IN ELEC. ROOMS.

DESIGN	CRITERION	AREA
110-150	59. FT. (OFFICE BLDG.)	
SYMBOL	SPRINKLER	RATING
1	5" CLEANLINE	165°
2	1 1/2" BT. COV. S.P.	165°
3	3" BE. UP.	165°
		QUAN
		202
		3
		5
		TOTAL
		210



**RESOURCES CENTER
 LSU MEDICAL CENTER
 NEW ORLEANS, LA**

CONTRACT WITH -
American SPRINKLER CO., INC.
 P.O. BOX 647
 METAIRIE, LA. 70004-0647


SCALE - 5/8" = 1'-0" SHEET No. 7 OF 10 CONT. NO. - 8731
 DATE - FEB 1987 APPROVAL - TFL ENG. BY - JLB
 REVISION - #3 9-8-87

LISTED 9-11-87

8TH FLOOR
 263

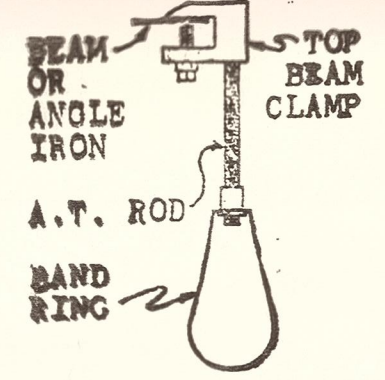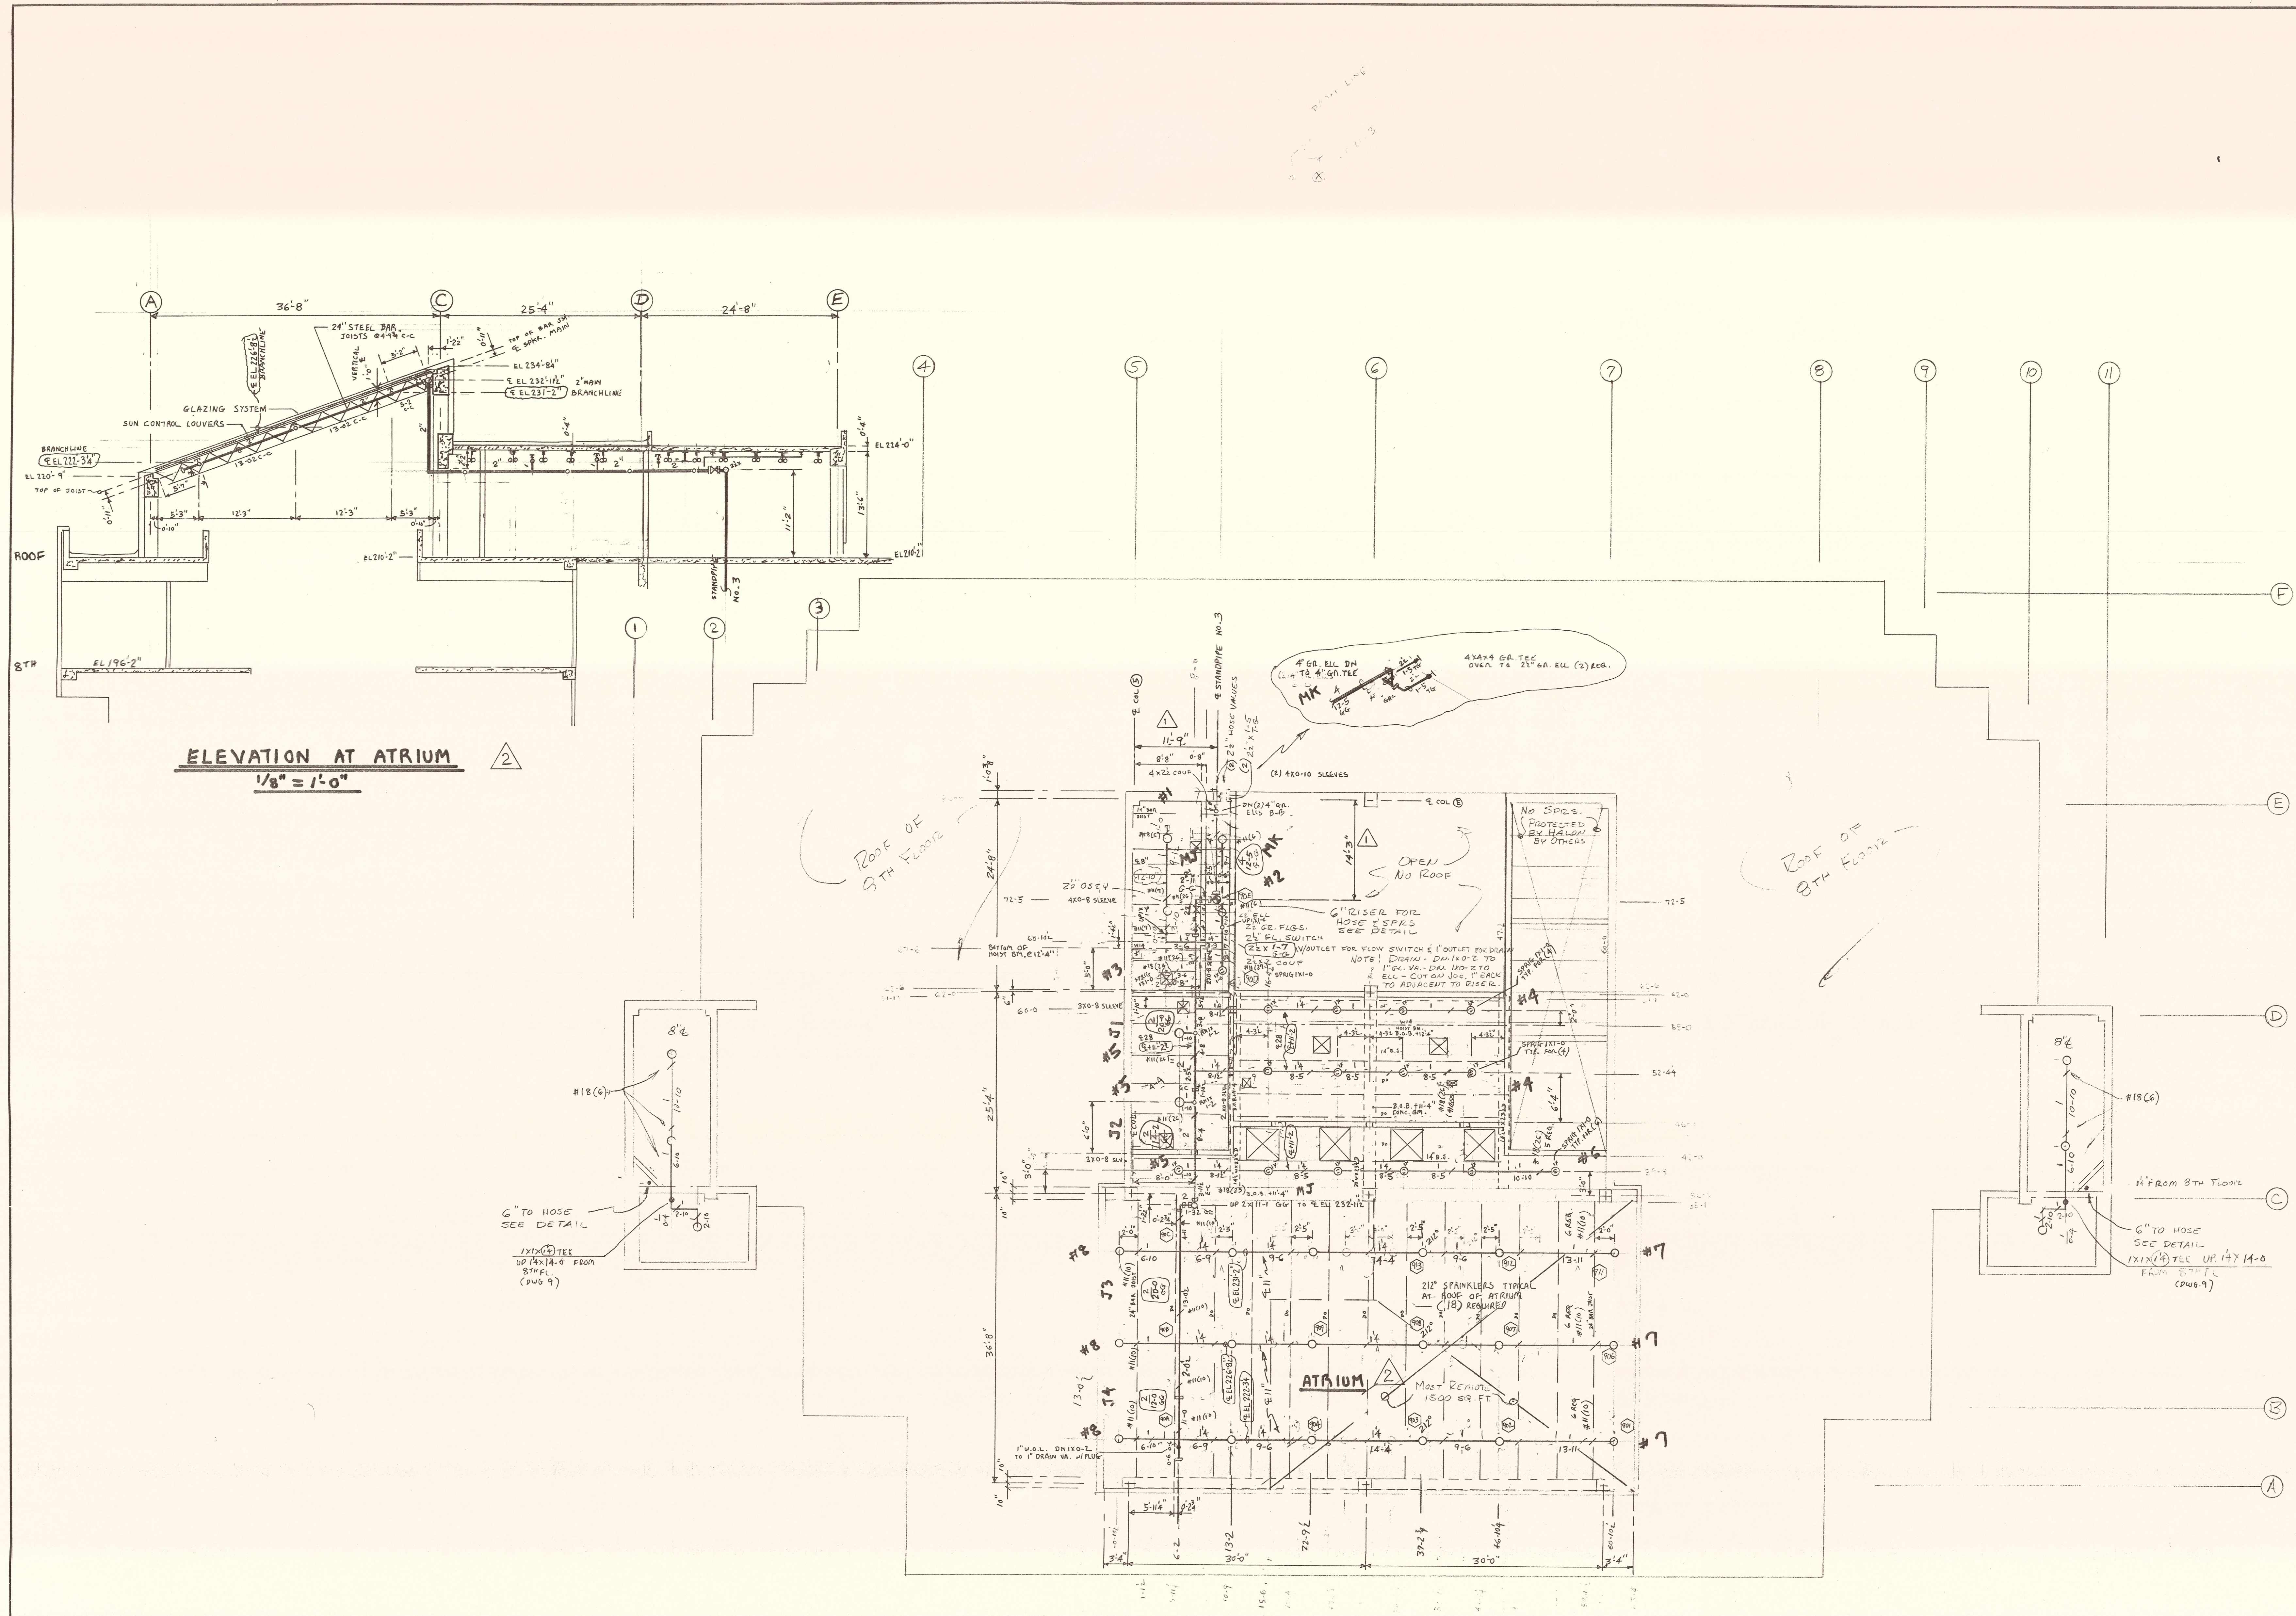

HANGER #1

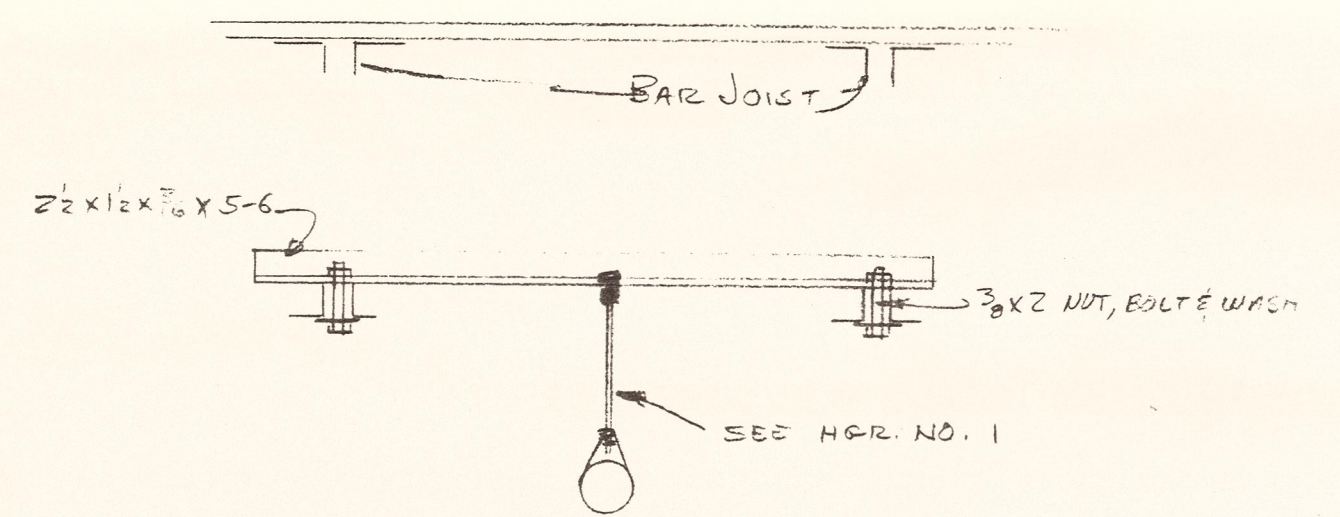

HANGER #2

LISTED 2-11-87

9TH FLOOR

265

WITH 11 SPRINKLERS OPERATING IN 15000 REMOTE AREA AT DENSITY OF 0.10 GPM PER SQ. FT., THIS AREA WILL REQUIRE 235.3 GPM @ 63.41 PSI AT CONNECTION TO STANDPIPE NO. 3 POINT

NINTH FLOOR

NO.	DATE	BY	REVISION
1	9-1-87	DL	REV. PER FIELD CHECK 9-2-87 BY FOREMAN.
2	4-21-87	DL	REV. ATRIUM DESIGN PER ARCH. REVIEW.
3	3-15-87	DL	RELOCATE STANDPIPE.

DESIGN		CRITERION	AREA
110 - 1500 SQ. FT.			
SYMBOL	SPRINKLER	RATING	QUAN
○	1" REG. U.P.	16.5"	28
○ 21"	1/2" BR. U.P.T.	212"	18
TOTAL			46

RESOURCE CENTER
LSU MEDICAL CENTER
NEW ORLEANS, LA.

CONTRACT WITH -
American SPRINKLER CO., INC.
P.O. BOX 647
METairie, LA 70004-0647

SCALE - 1/8" = 1'-0" SHEET No. 10 OF 10 CONT. NO. 2931
DATE - FEB 1987 APPROVAL - PIAL ENG. BY - BU
REVISION - #3 4-8-87

TOTAL 46